


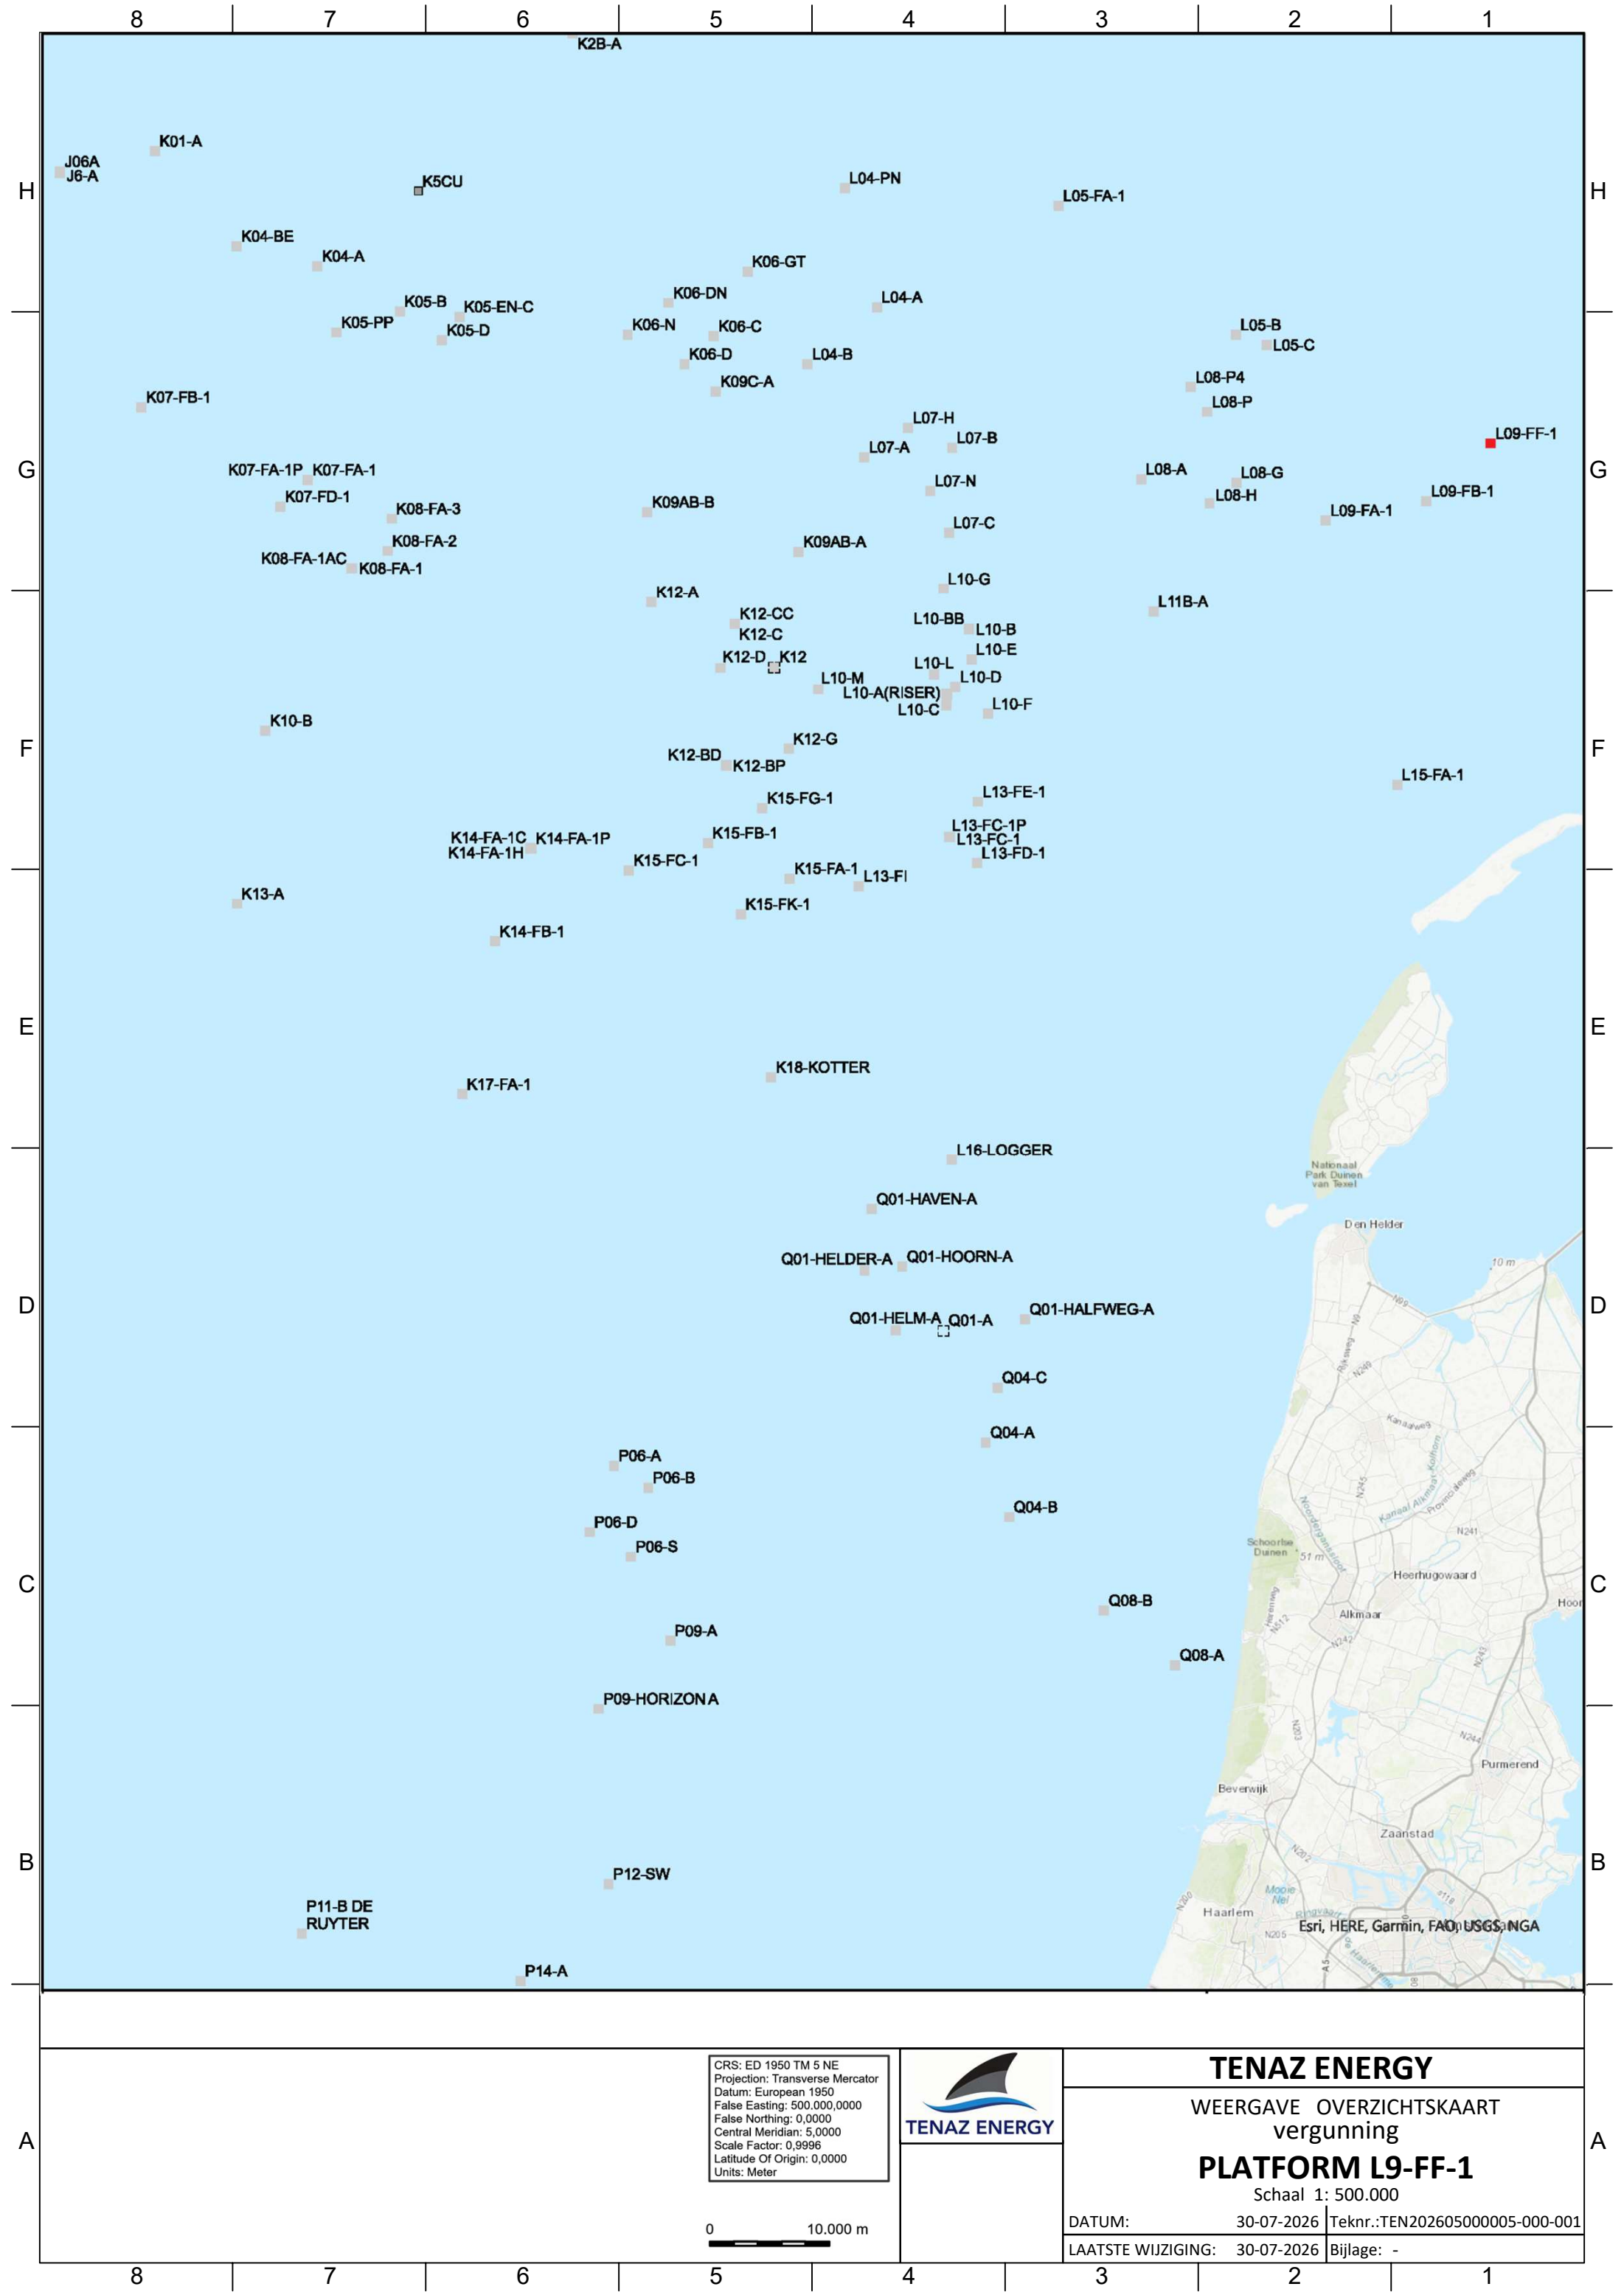

CRS: ED 1950 TM 5 NE
Projection: Transverse Mercator
Datum: European 1950
False Easting: 500,000,000
False Northing: 0,0000
Central Meridian: 5,0000
Scale Factor: 0,9996
Latitude Of Origin: 0,0000
Units: Meter

0 10.000 m



TENAZ ENERGY


WEERGAVE OVERZICHTSKAART
vergunning

PLATFORM L9-FF-1

Schaal 1: 500.000

DATUM: 30-07-2026 Teknr.:TEN202605000005-000-001

LAATSTE WIJZIGING: 30-07-2026 Bijlage: -

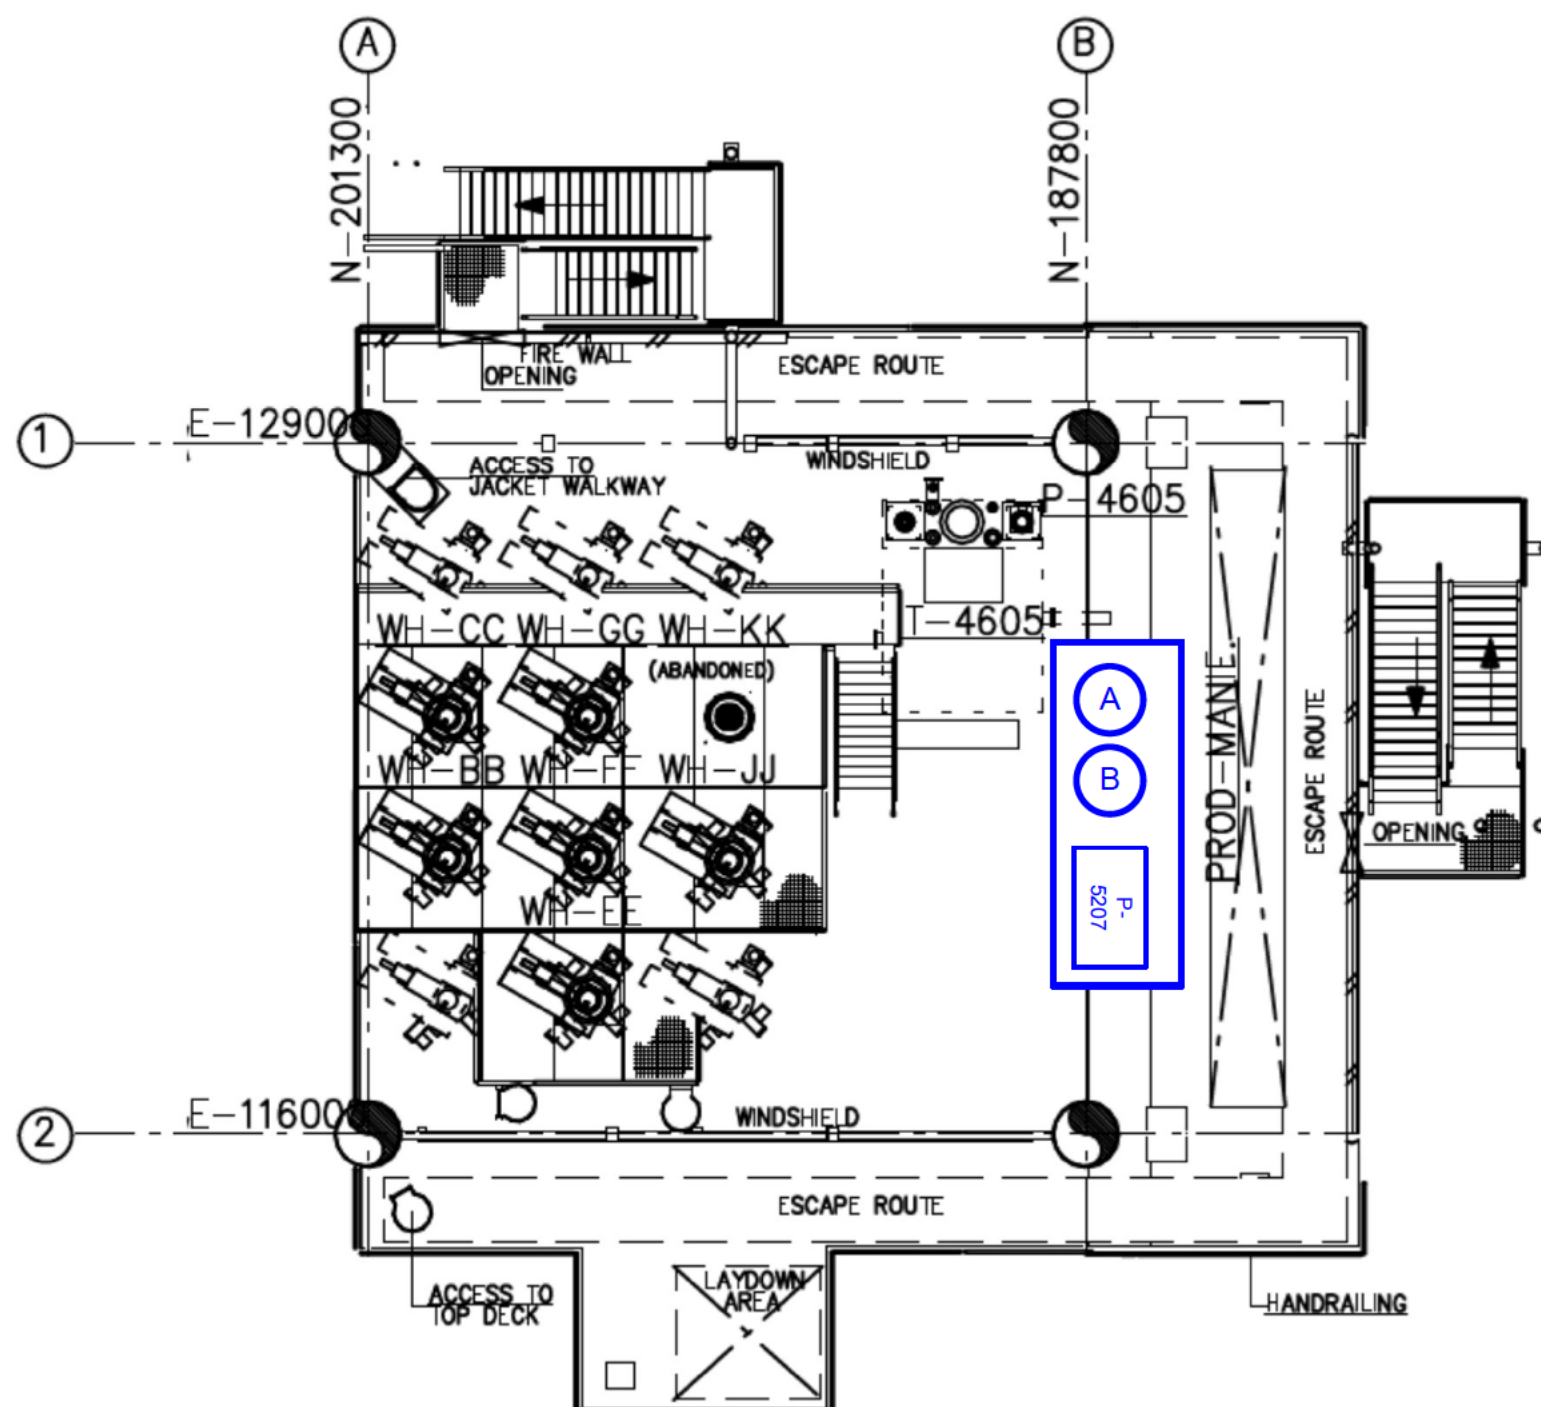

TENAZ ENERGY


WEERGAVE PLATTEGROND
vergunning

PLATFORM L9-FF-1

Schaal 1: -

DATUM: 31-03-2026 Teknr.:TEN-202605000005-000000

LAATSTE WIJZIGING: 31-03-2026 Bijlage: 2A

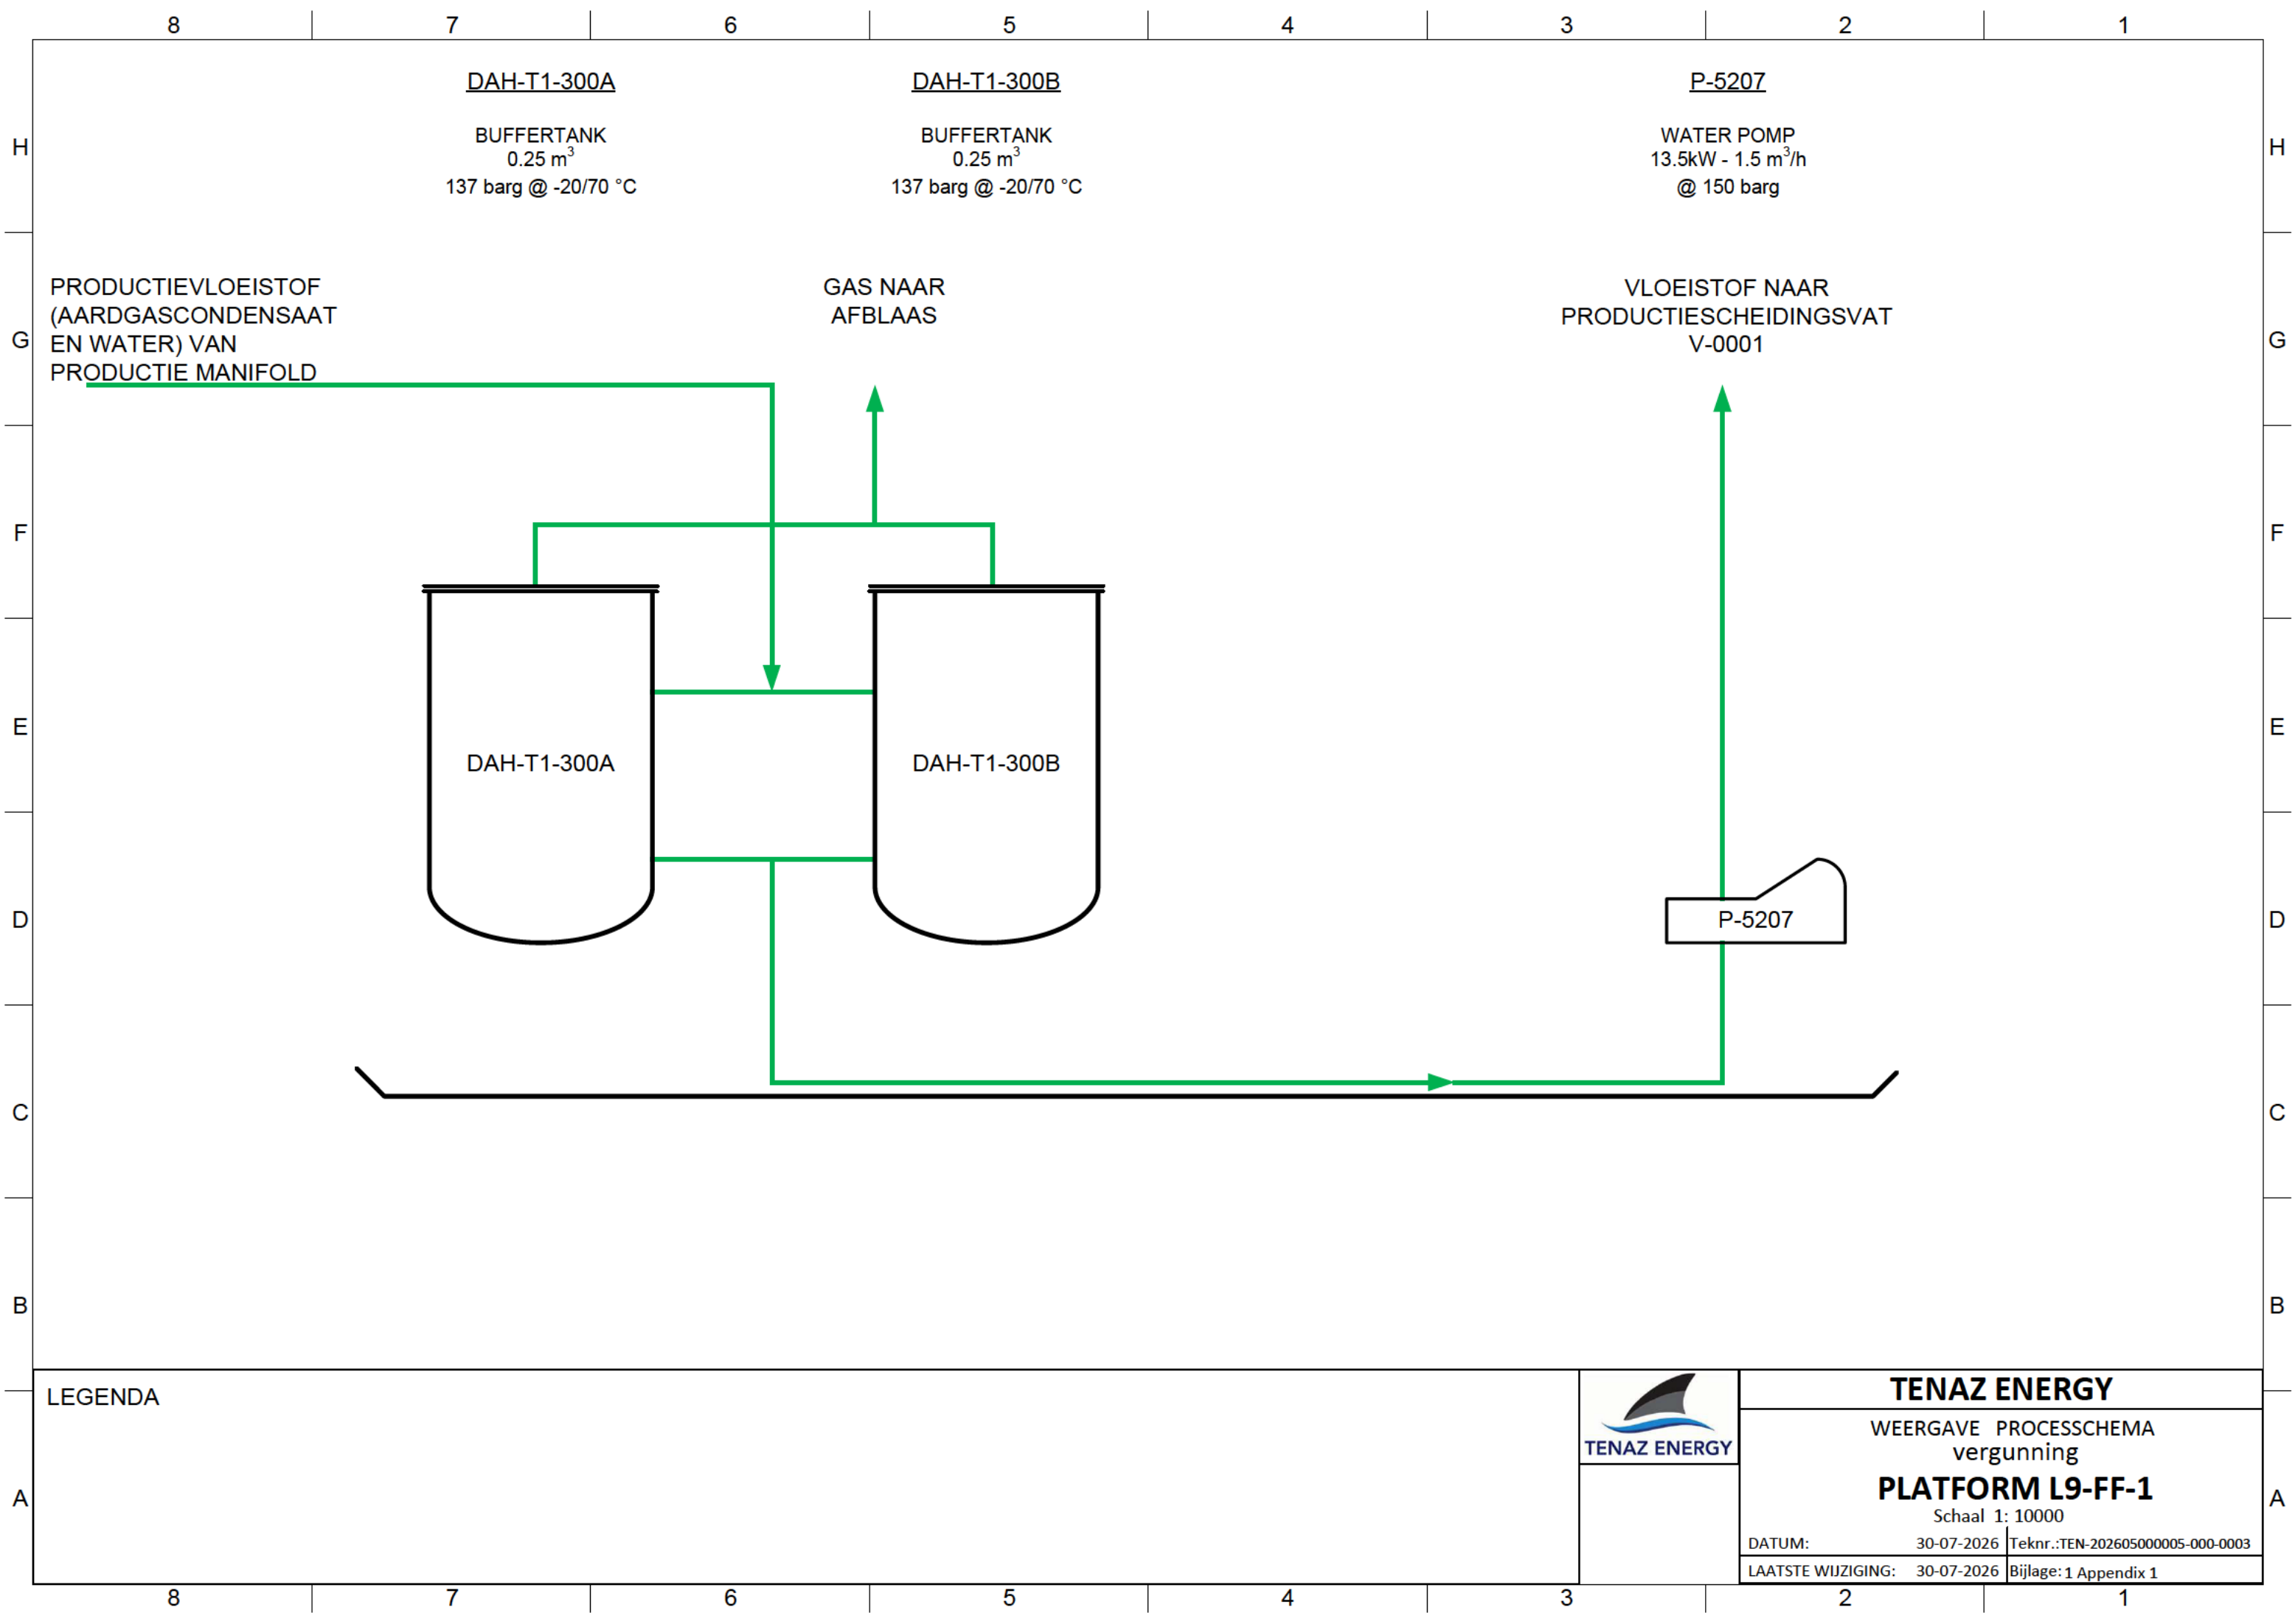

LEGENDA



TENAZ ENERGY

WEERGAVE PROCESSCHEMA
vergunning

PLATFORM L9-FF-1

Schaal 1: 10000

DATUM: 30-07-2026 Teknr.:TEN-202605000005-000-0003

LAATSTE WIJZIGING: 30-07-2026 Bijlage: 1 Appendix 1