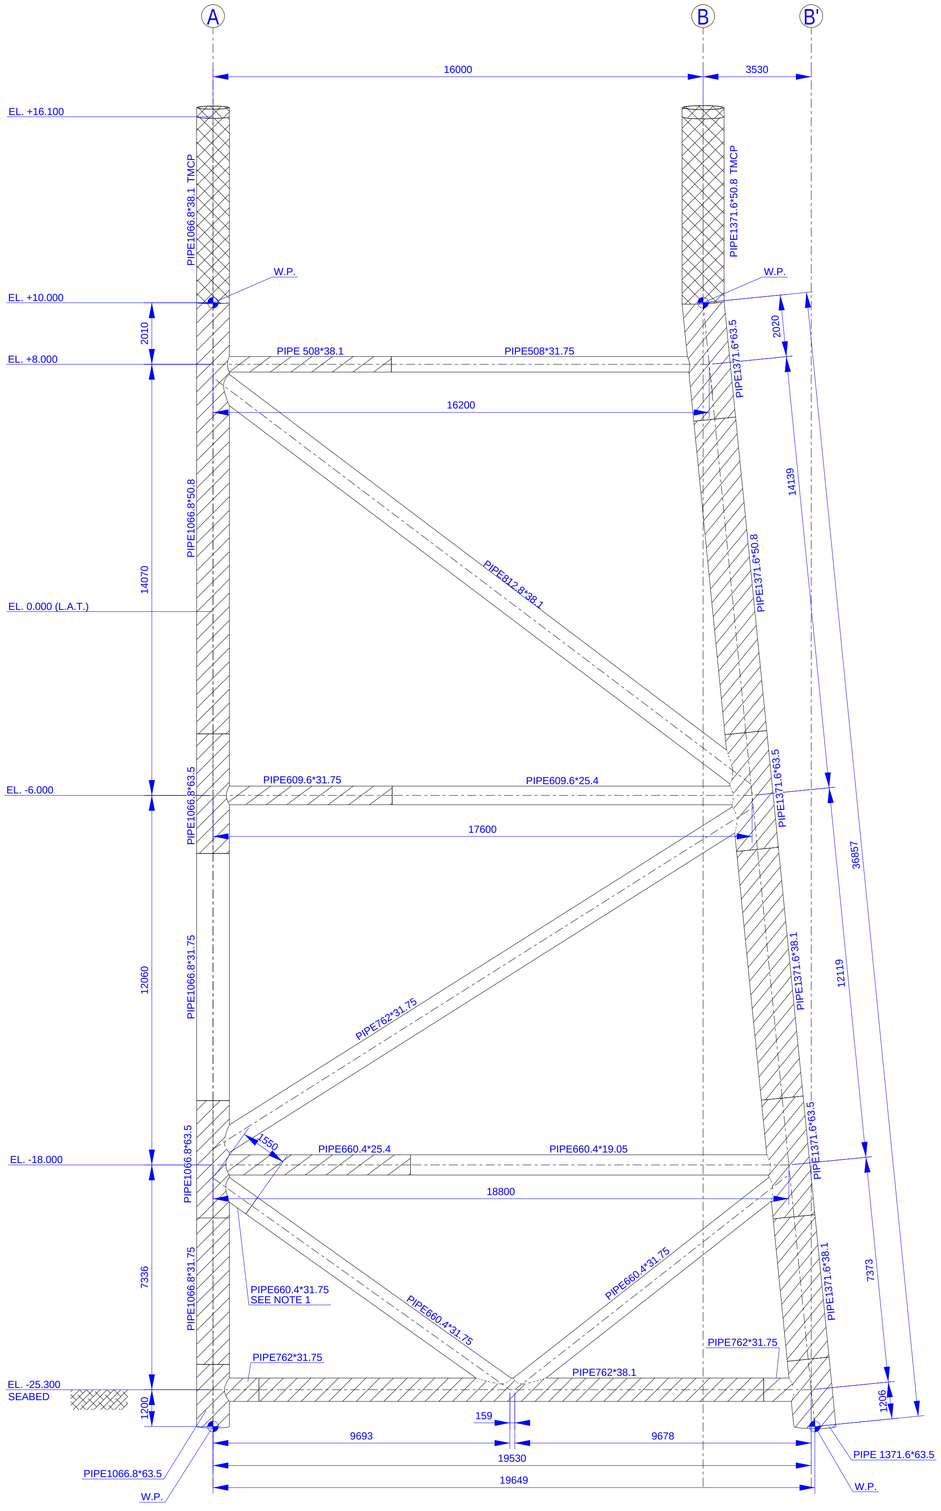

ELEVATION ROW 2
(IN PLANE OF MEMBERS)

GENERAL NOTES

- FOR GENERAL NOTES SEE DRAWING L7-F_A1001-0001
- ALL STEEL TO BE TYPE II (U.N.O.)
- ALL STEEL MARKED TYPE I
- ALL STEEL MARKED TYPE I TMCP

NOTE 1: TUBULAR BRACE TO CHORD CONNECTION TO BE WELDED FROM BOTH SIDES, SEE DRAWING L7-F_A1013-0002

REFERENCE DRAWINGS

L7-F_A1001-0001	DRAWING INDEX AND GENERAL NOTES
L7-F_A1003-0001	ELEVATION ROW 1
L7-F_A1004-0001	ELEVATION ROW B
L7-F_A1005-0001	ELEVATION ROW A
L7-F_A1006-0001	PLAN AT EL. +8.000
L7-F_A1007-0001	PLAN AT EL. -6.000
L7-F_A1008-0001	PLAN AT EL. -18.000
L7-F_A1012-0001	DETAILS FOR LEGS - SHEET 1
L7-F_A1013-0001	TYPICAL WELDING DETAILS - SHEET 1
L7-F_A1013-0002	TYPICAL WELDING DETAILS - SHEET 2
L7-F_A1014-0001	TYPICAL JOINT DETAILS
L7-F_A1050-0001	PLAN AT EL. -25.300

PLATFORM NORTH

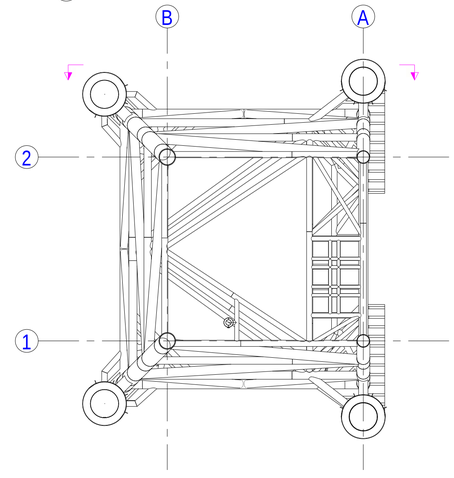

KEYPLAN

Rev	Date	Description	Drawn	Eng.	Check	Appr.	Client
04	04-03-2025	APPROVED FOR CONSTRUCTION	5.1.2.e				
03	20-09-2024	FOR APPROVAL					
02	30-08-2024	FOR APPROVAL					
01	19-07-2024	FOR COMMENTS					

enersea
Jan Evertsenweg 12
3115 JA Schiedam
The Netherlands
+31(0) 103132100
info@enersea.nl

Client
Eni Energy Netherlands

Project
L7-F Jacket Engineering

Document
JACKET
ELEVATION ROW 2

Scale: **1:100**
Size: **A1**

Client Doc. Number:
L7-F_A1002-0001

Document Number
24016-20-DWG-010002-01

All rights reserved. This document contains con?dential material and is the property of Enersea. No part of this document may be reproduced, stored in a retrieval system, or transmitted in any form or by any means electronically, mechanically, chemically, by photocopy, by recording, or otherwise, without Enersea's prior written permission.

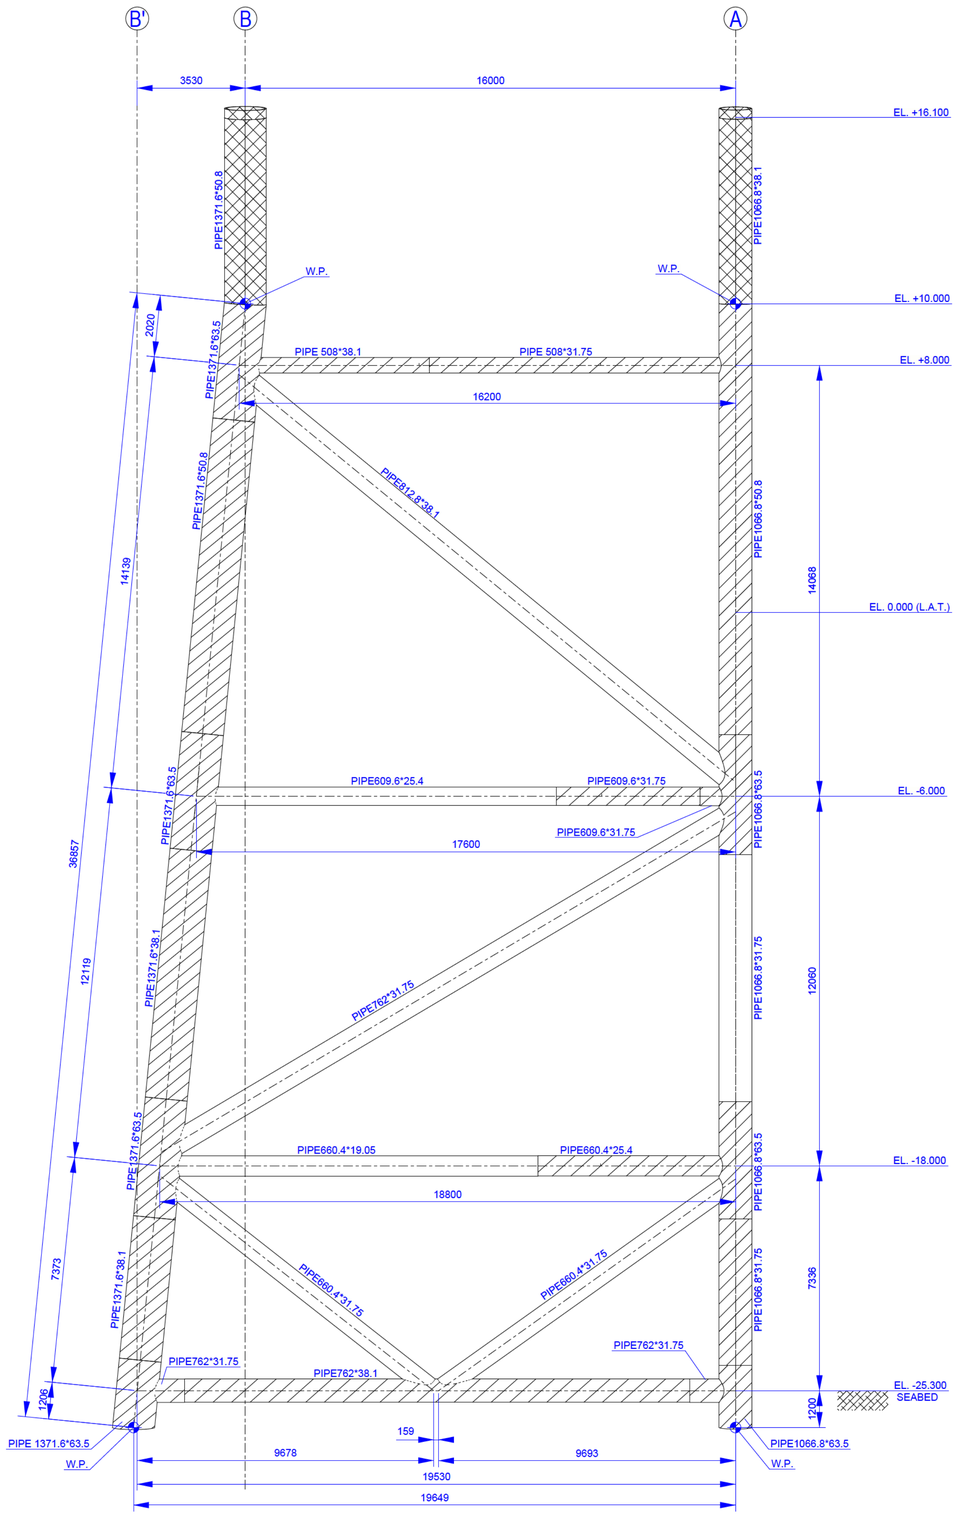

ELEVATION ROW 1
(IN PLANE OF MEMBERS)

GENERAL NOTES

- FOR GENERAL NOTES SEE DRAWING L7-F_A1001-0001
- ALL STEEL TO BE TYPE II (U.N.O.)
- ALL STEEL MARKED ▨ TYPE I
- ALL STEEL MARKED ▩ TYPE I TMCP

REFERENCE DRAWINGS

L7-F_A1001-0001	DRAWING INDEX AND GENERAL NOTES
L7-F_A1002-0001	ELEVATION ROW 2
L7-F_A1004-0001	ELEVATION ROW B
L7-F_A1005-0001	ELEVATION ROW A
L7-F_A1006-0001	PLAN AT EL. +8.000
L7-F_A1007-0001	PLAN AT EL. -6.000
L7-F_A1008-0001	PLAN AT EL. -18.000
L7-F_A1012-0001	DETAILS FOR LEGS - SHEET 1
L7-F_A1013-0001	TYPICAL WELDING DETAILS - SHEET 1
L7-F_A1013-0002	TYPICAL WELDING DETAILS - SHEET 2
L7-F_A1014-0001	TYPICAL JOINT DETAILS
L7-F_A1050-0001	PLAN AT EL. -25.300

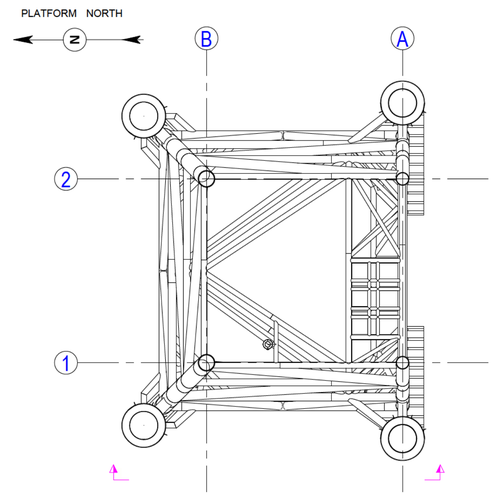

KEYPLAN

Rev	Date	Description	Drawn	Eng.	Check	Appr.	Client
04	04-03-2025	APPROVED FOR CONSTRUCTION	5.1.2.e				
03	20-09-2024	FOR APPROVAL					
02	30-08-2024	FOR APPROVAL					
01	19-07-2024	FOR COMMENTS					

enersea
Jan Evertsenweg 12
3115 JA Schiedam
The Netherlands
+31(0) 103132100
info@enersea.nl

Client
Eni Energy Netherlands

Project
L7-F Jacket Engineering

Document
JACKET
ELEVATION ROW 1

Scale: **1:100**
Size: **A1**

Client Doc. Number:
L7-F_A1003-0001

Document Number
24016-20-DWG-010003-01

All rights reserved. This document contains con?dential material and is the property of Enersea. No part of this document may be reproduced, stored in a retrieval system, or transmitted in any form or by any means electronically, mechanically, chemically, by photocopy, by recording, or otherwise, without Enersea's prior written permission.

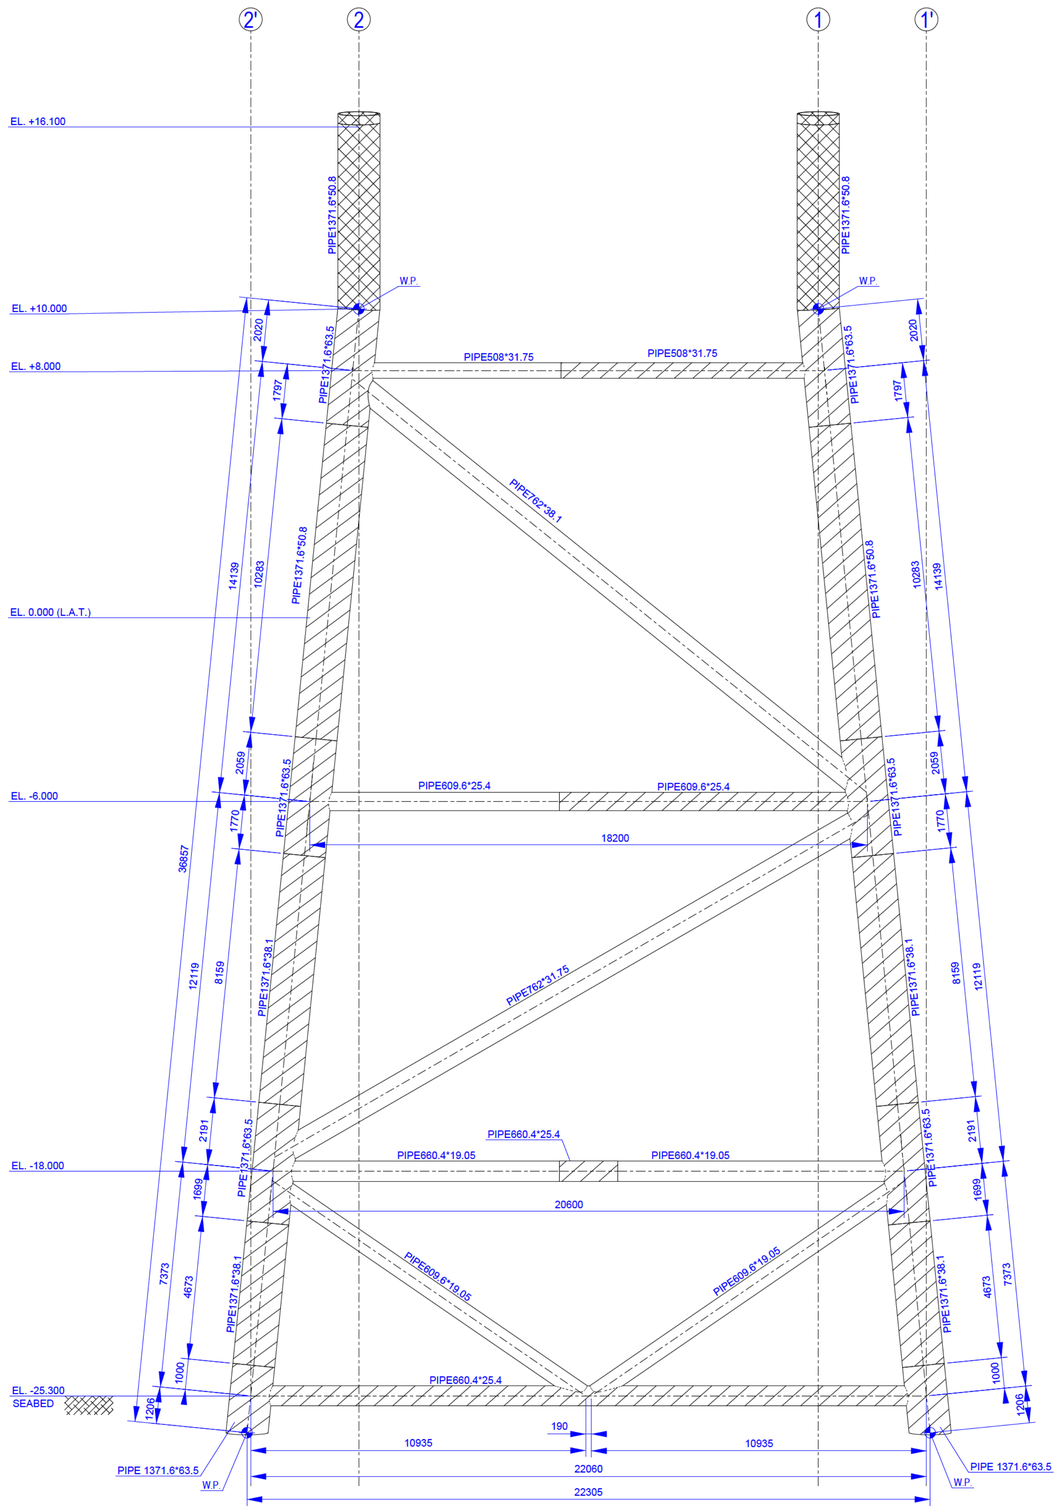

ELEVATION ROW B
(IN PLANE OF MEMBERS)

GENERAL NOTES

- FOR GENERAL NOTES SEE DRAWING L7-F_A1001-0001
- ALL STEEL TO BE TYPE II (U.N.O.)
- ALL STEEL MARKED ▨ TYPE I
- ALL STEEL MARKED ▩ TYPE I TMCP

REFERENCE DRAWINGS

L7-F_A1001-0001	DRAWING INDEX AND GENERAL NOTES
L7-F_A1002-0001	ELEVATION ROW 2
L7-F_A1003-0001	ELEVATION ROW 1
L7-F_A1005-0001	ELEVATION ROW A
L7-F_A1006-0001	PLAN AT EL. +8.000
L7-F_A1007-0001	PLAN AT EL. -6.000
L7-F_A1008-0001	PLAN AT EL. -18.000
L7-F_A1012-0001	DETAILS FOR LEGS - SHEET 1
L7-F_A1013-0001	TYPICAL WELDING DETAILS - SHEET 1
L7-F_A1013-0002	TYPICAL WELDING DETAILS - SHEET 2
L7-F_A1014-0001	TYPICAL JOINT DETAILS
L7-F_A1050-0001	PLAN AT EL. -25.300

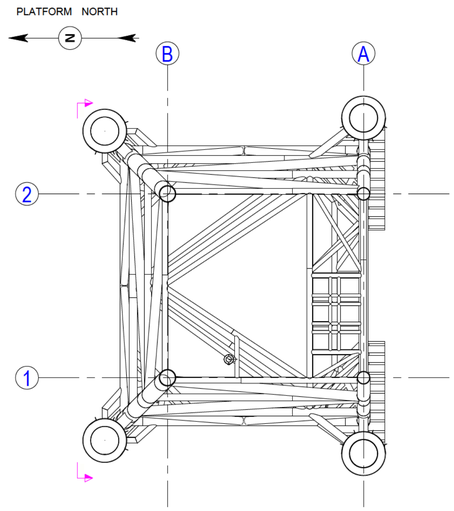

KEYPLAN

Rev	Date	Description	Drawn	Eng.	Check	Appr.	Client
05	04-03-2025	APPROVED FOR CONSTRUCTION	5.1.2.e				
04	10-01-2025	FOR APPROVAL					
03	20-09-2024	FOR APPROVAL					
02	30-08-2024	FOR APPROVAL					
01	19-07-2024	FOR COMMENTS					

enersea
Jan Evertsenweg 12
3115 JA Schiedam
The Netherlands
+31(0) 103132100
info@enersea.nl

Client
Eni Energy Netherlands

Project
L7-F Jacket Engineering

Document
JACKET
ELEVATION ROW B

Scale: **1:100**
Size: **A1**

Client Doc. Number:
L7-F_A1004-0001

Document Number
24016-20-DWG-010004-01

All rights reserved. This document contains con?dential material and is the property of Enersea. No part of this document may be reproduced, stored in a retrieval system, or transmitted in any form or by any means electronically, mechanically, chemically, by photocopy, by recording, or otherwise, without Enersea's prior written permission.

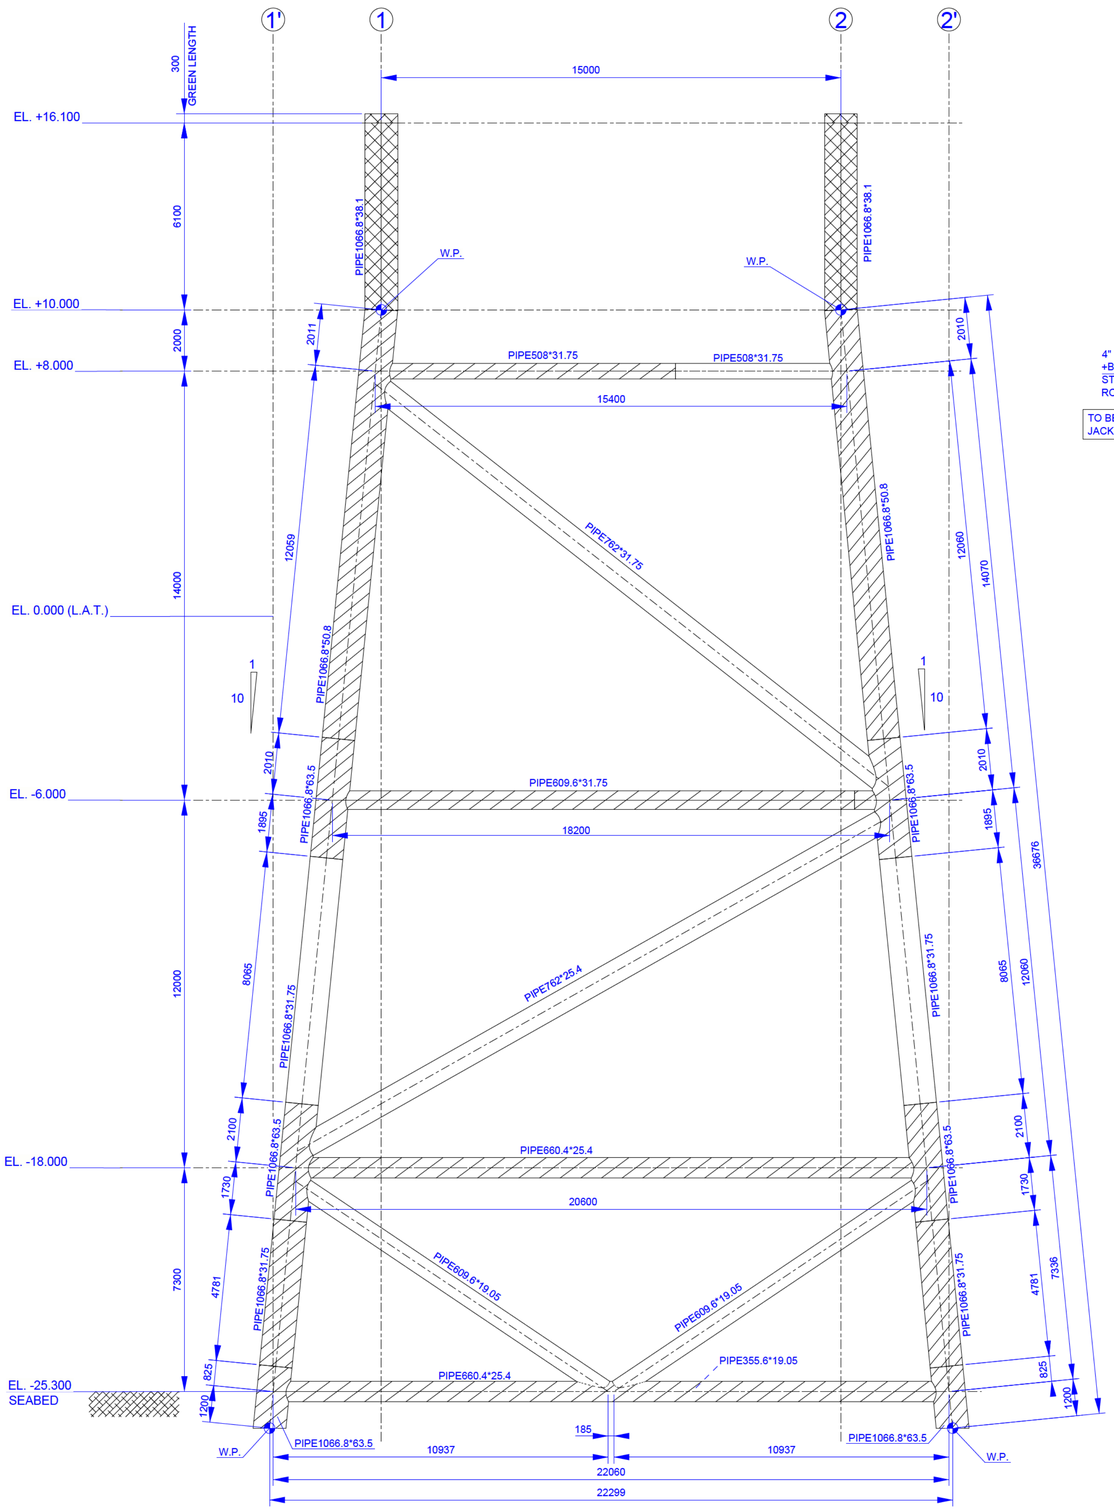

ELEVATION ROW A
(IN PLANE OF MEMBERS)

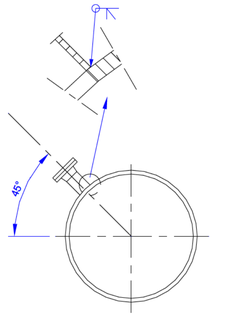

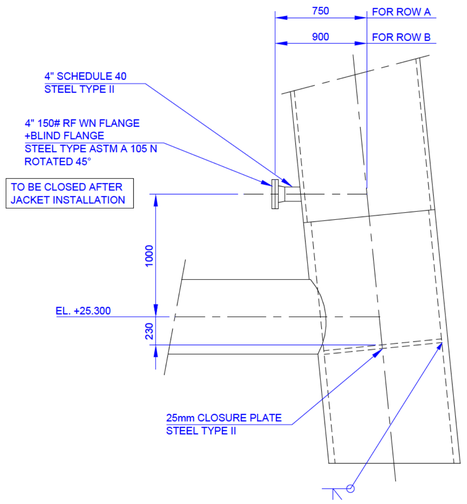

LOWER LEG PART DETAIL
(TYPICAL FOR ALL LEGS)

GENERAL NOTES

- FOR GENERAL NOTES SEE DRAWING L7-F_A1001-0001
- ALL STEEL TO BE TYPE II (U.N.O.)
- ALL STEEL MARKED ▨ TYPE I
- ALL STEEL MARKED ▩ TYPE I TMCP

REFERENCE DRAWINGS

L7-F_A1001-0001	DRAWING INDEX AND GENERAL NOTES
L7-F_A1002-0001	ELEVATION ROW 2
L7-F_A1003-0001	ELEVATION ROW 1
L7-F_A1004-0001	ELEVATION ROW B
L7-F_A1006-0001	PLAN AT EL. +8.000
L7-F_A1007-0001	PLAN AT EL. -6.000
L7-F_A1008-0001	PLAN AT EL. -18.000
L7-F_A1012-0001	DETAILS FOR LEGS - SHEET 1
L7-F_A1013-0001	TYPICAL WELDING DETAILS - SHEET 1
L7-F_A1013-0002	TYPICAL WELDING DETAILS - SHEET 2
L7-F_A1014-0001	TYPICAL JOINT DETAILS
L7-F_A1050-0001	PLAN AT EL. -25.300

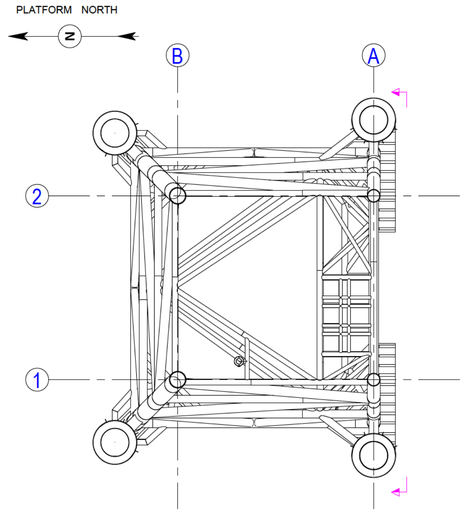

KEYPLAN

Rev	Date	Description	Drawn	Eng.	Check	Appr.	Client
05	04-03-2025	APPROVED FOR CONSTRUCTION	5.1.2.e				
04	10-01-2025	FOR APPROVAL					
03	20-09-2024	FOR APPROVAL					
02	30-08-2024	FOR APPROVAL					
01	19-07-2024	FOR COMMENTS					

enersea
Jan Evertsenweg 12
3115 JA Schiedam
The Netherlands
+31(0) 103132100
info@enersea.nl

Client
Eni Energy Netherlands

Project
L7-F Jacket Engineering

Document
JACKET
ELEVATION ROW A

Scale: **1:100**
Size: **A1**

Client Doc. Number:
L7-F_A1005-0001

Document Number
24016-20-DWG-010005-01

All rights reserved. This document contains con?dential material and is the property of Enersea. No part of this document may be reproduced, stored in a retrieval system, or transmitted in any form or by any means electronically, mechanically, chemically, by photocopy, by recording, or otherwise, without Enersea's prior written permission.

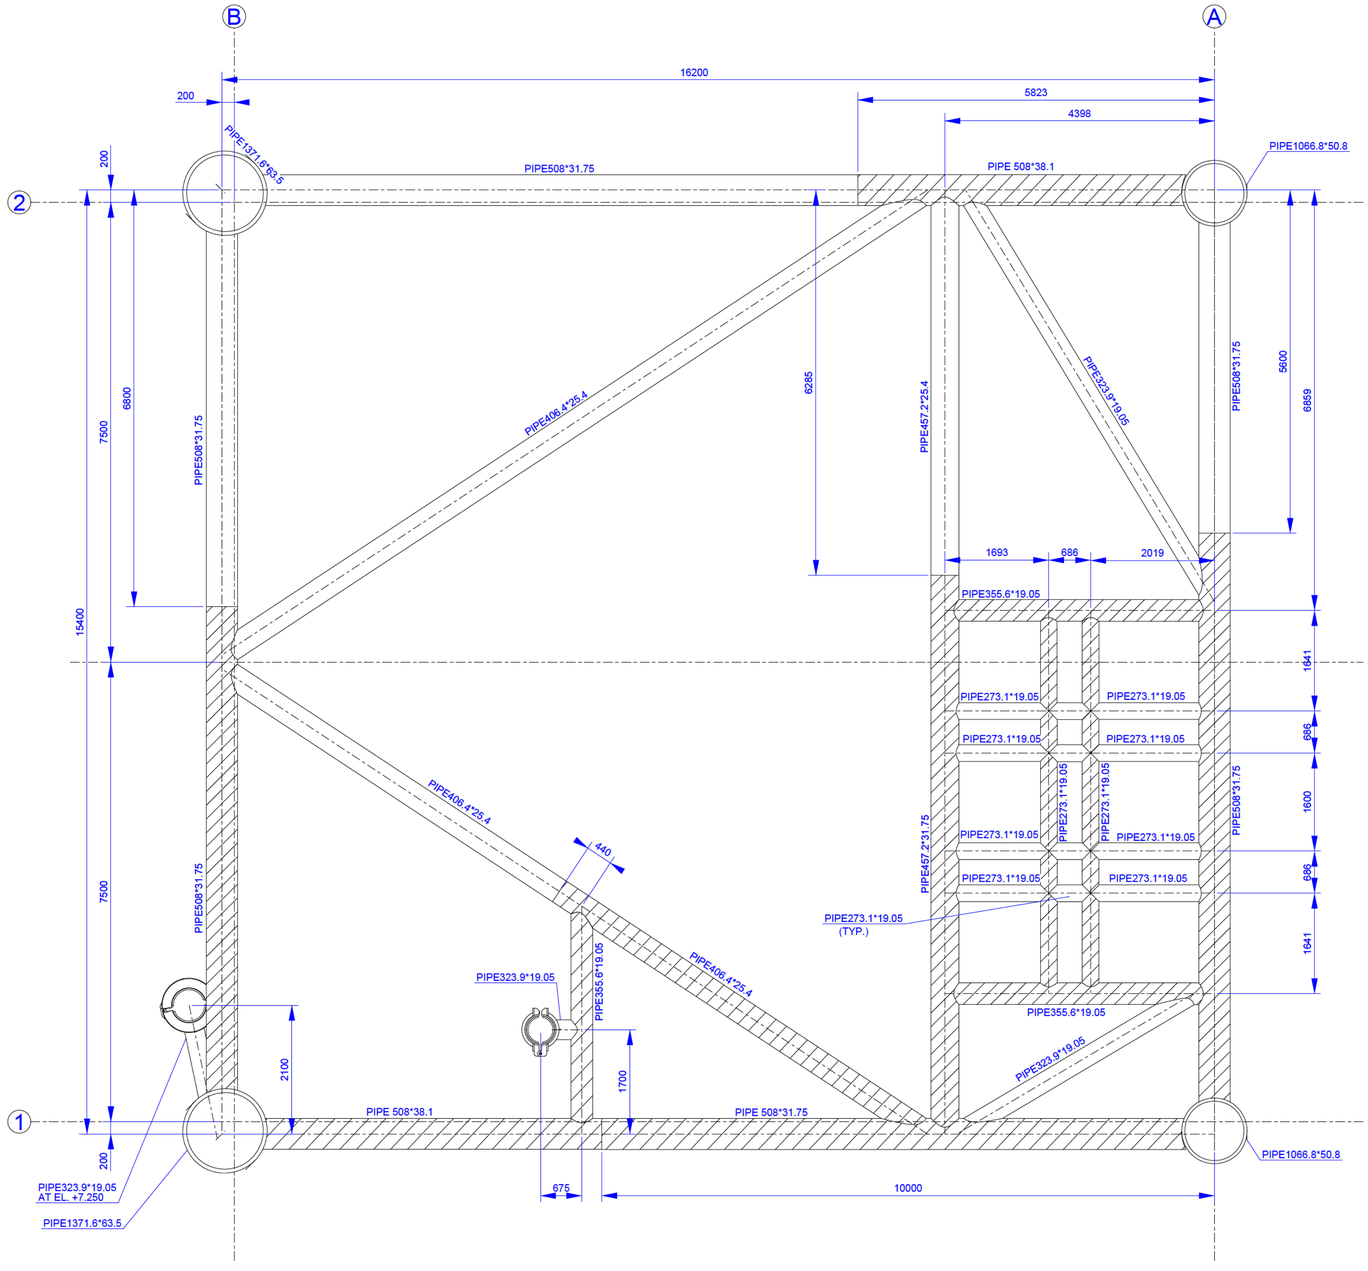

PLAN AT ELEVATION +8.000

GENERAL NOTES

- FOR GENERAL NOTES SEE DRAWING L7-F_A1001-0001
- ALL STEEL TO BE TYPE II (U.N.O.)
- ALL STEEL MARKED ▨ TYPE I

REFERENCE DRAWINGS

L7-F_A1001-0001	DRAWING INDEX AND GENERAL NOTES
L7-F_A1002-0001	ELEVATION ROW 2
L7-F_A1003-0001	ELEVATION ROW 1
L7-F_A1004-0001	ELEVATION ROW B
L7-F_A1005-0001	ELEVATION ROW A
L7-F_A1007-0001	PLAN AT EL. -6.000
L7-F_A1008-0001	PLAN AT EL. -18.000
L7-F_A1009-0001	CONDUCTOR GUIDES AT EL. +8.000
L7-F_A1013-0001	TYPICAL WELDING DETAILS - SHEET 1
L7-F_A1013-0002	TYPICAL WELDING DETAILS - SHEET 2
L7-F_A1014-0001	TYPICAL JOINT DETAILS
L7-F_A1015-0001	CAISSON GUIDES AT EL. +8.000 AND EL. +7.250
L7-F_A1050-0001	PLAN AT EL. -25.300

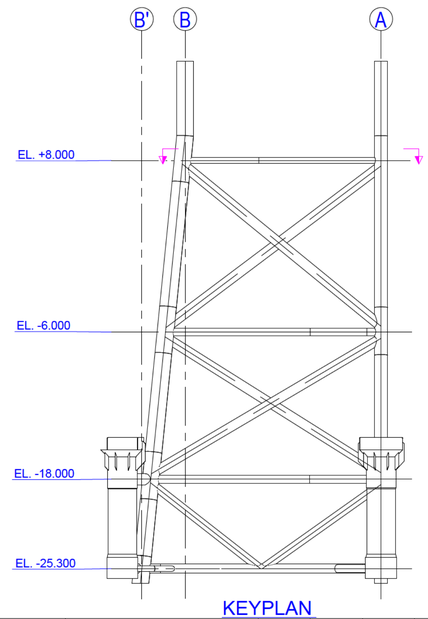

KEYPLAN

Rev	Date	Description	Drawn	Eng.	Check	Appr.	Client
04	04-03-2025	APPROVED FOR CONSTRUCTION	5.1.2.e				
03	20-09-2024	FOR APPROVAL					
02	30-08-2024	FOR APPROVAL					
01	19-07-2024	FOR COMMENTS					

enersea
Jan Evertsenweg 12
3115 JA Schiedam
The Netherlands
+31(0) 103132100
info@enersea.nl

Client
Eni Energy Netherlands

Project
L7-F Jacket Engineering

Document
JACKET
PLAN AT EL. +8.000

Scale: **1:50**
Size: **A1**

Client Doc. Number:
L7-F_A1006-0001

Document Number
24016-20-DWG-010006-01

All rights reserved. This document contains con?dential material and is the property of Enersea. No part of this document may be reproduced, stored in a retrieval system, or transmitted in any form or by any means electronically, mechanically, chemically, by photocopy, by recording, or otherwise, without Enersea's prior written permission.

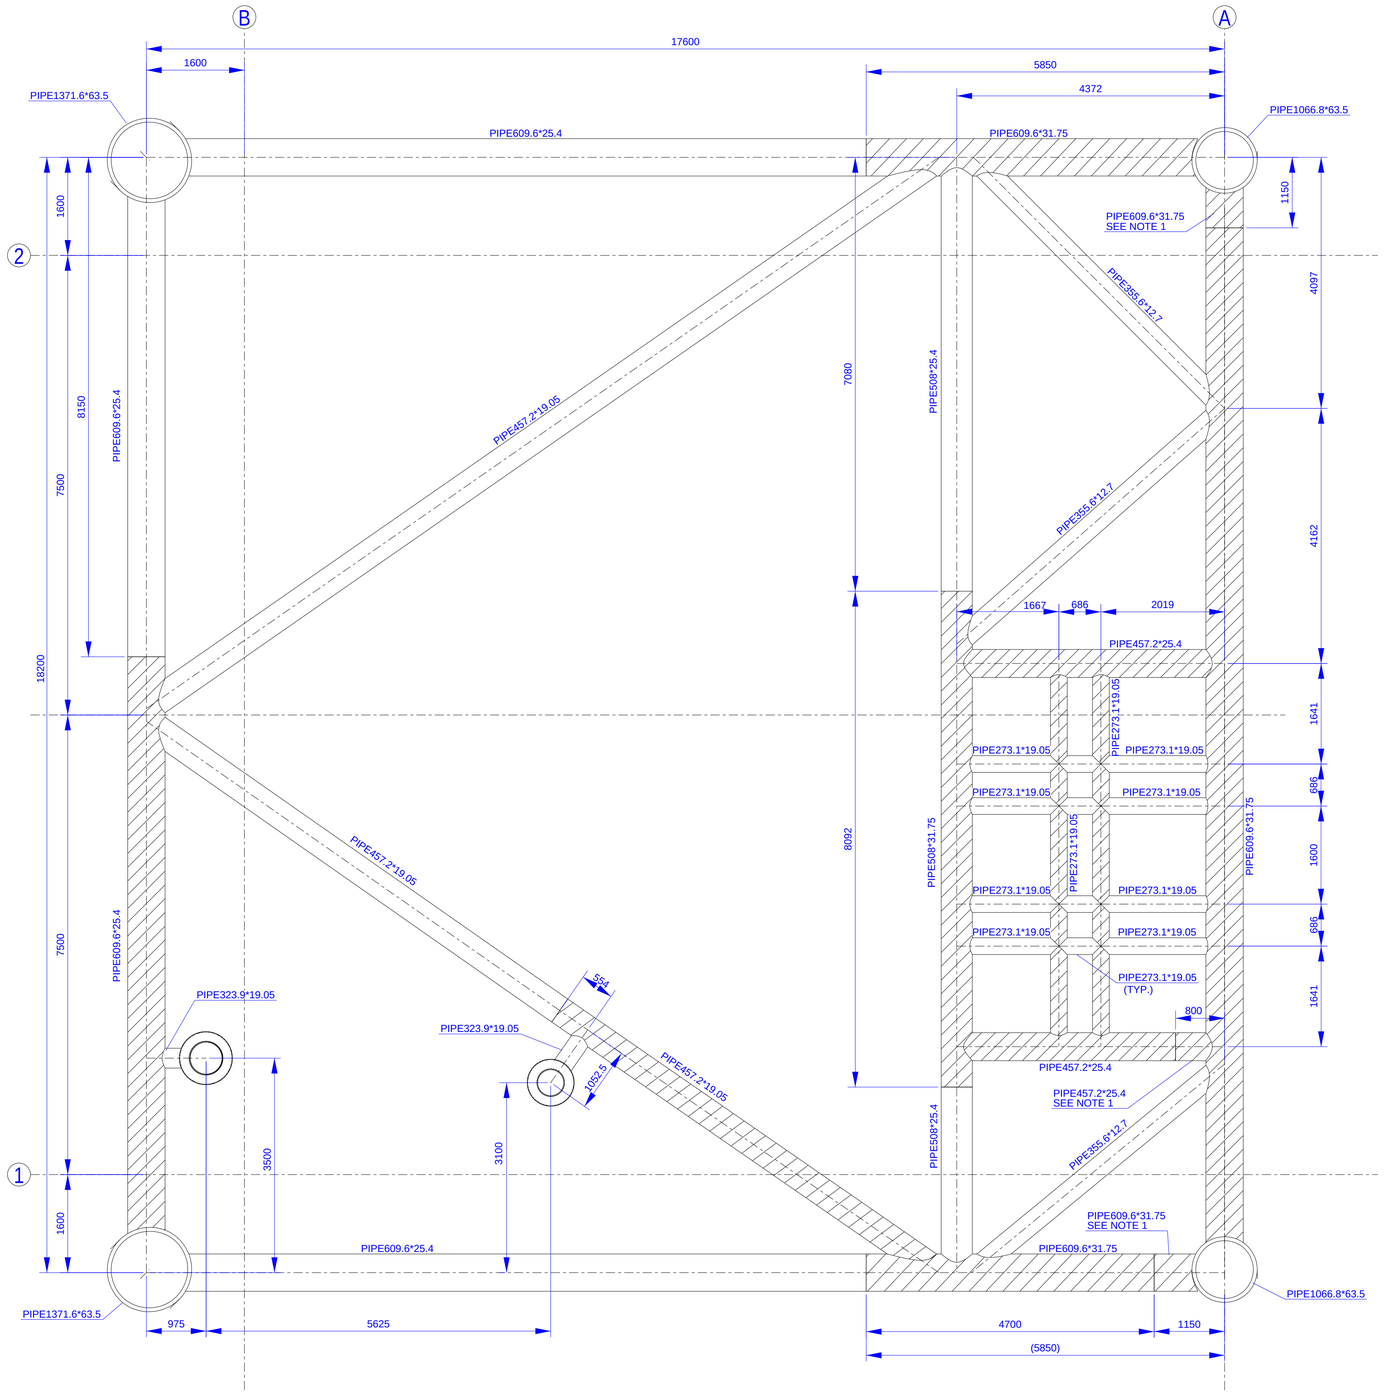

PLAN AT ELEVATION -6.000

GENERAL NOTES

- FOR GENERAL NOTES SEE DRAWING L7-F_A1001-0001
- ALL STEEL TO BE TYPE II (U.N.O.)
- ALL STEEL MARKED ▨ TYPE I

NOTE 1: TUBULAR BRACE TO CHORD CONNECTION TO BE WELDED FROM BOTH SIDES, SEE DRAWING L7-F_A1013-0002

REFERENCE DRAWINGS

L7-F_A1001-0001	DRAWING INDEX AND GENERAL NOTES
L7-F_A1002-0001	ELEVATION ROW 2
L7-F_A1003-0001	ELEVATION ROW 1
L7-F_A1004-0001	ELEVATION ROW B
L7-F_A1005-0001	ELEVATION ROW A
L7-F_A1006-0001	PLAN AT EL. +8.000
L7-F_A1008-0001	PLAN AT EL. -18.000
L7-F_A1010-0001	CONDUCTOR GUIDES AT EL. -6.000
L7-F_A1013-0001	TYPICAL WELDING DETAILS - SHEET 1
L7-F_A1013-0002	TYPICAL WELDING DETAILS - SHEET 2
L7-F_A1014-0001	TYPICAL JOINT DETAILS
L7-F_A1015-0002	CAISSON GUIDES AT EL. -6.000
L7-F_A1050-0001	PLAN AT EL. -25.300

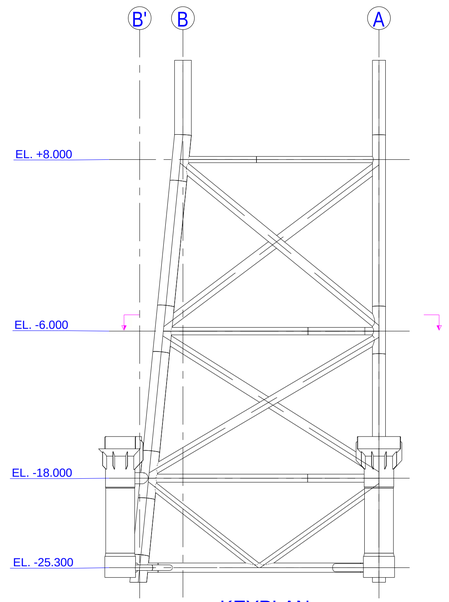

KEYPLAN

Rev	Date	Description	Drawn	Eng.	Check	Appr.	Client
04	04-03-2025	APPROVED FOR CONSTRUCTION	5.1.2.e				
03	20-09-2024	FOR APPROVAL					
02	30-08-2024	FOR APPROVAL					
01	19-07-2024	FOR COMMENTS					

enersea
Jan Evertsenweg 12
3115 JA Schiedam
The Netherlands
+31(0) 103132100
info@enersea.nl

Client
Eni Energy Netherlands

Project
L7-F Jacket Engineering

Document
JACKET
PLAN AT EL. -6.000

Scale: **1:50**
Size: **A1**

Client Doc. Number:
L7-F_A1007-0001

Document Number
24016-20-DWG-010007-01

All rights reserved. This document contains con?dential material and is the property of Enersea. No part of this document may be reproduced, stored in a retrieval system, or transmitted in any form or by any means electronically, mechanically, chemically, by photocopy, by recording, or otherwise, without Enersea's prior written permission.

GENERAL NOTES

- FOR GENERAL NOTES SEE DRAWING L7-F_A1001-0001
- ALL STEEL TO BE TYPE II (U.N.O.)
- ALL STEEL MARKED ▨ TYPE I

REFERENCE DRAWINGS

L7-F_A1001-0001	DRAWING INDEX AND GENERAL NOTES
L7-F_A1002-0001	ELEVATION ROW 2
L7-F_A1003-0001	ELEVATION ROW 1
L7-F_A1004-0001	ELEVATION ROW B
L7-F_A1005-0001	ELEVATION ROW A
L7-F_A1006-0001	PLAN AT EL. +8.000
L7-F_A1007-0001	PLAN AT EL. -6.000
L7-F_A1011-0001	CONDUCTOR GUIDES AT EL. -18.000
L7-F_A1013-0001	TYPICAL WELDING DETAILS - SHEET 1
L7-F_A1013-0002	TYPICAL WELDING DETAILS - SHEET 1
L7-F_A1014-0001	TYPICAL JOINT DETAILS
L7-F_A1050-0001	PLAN AT EL. -25.300

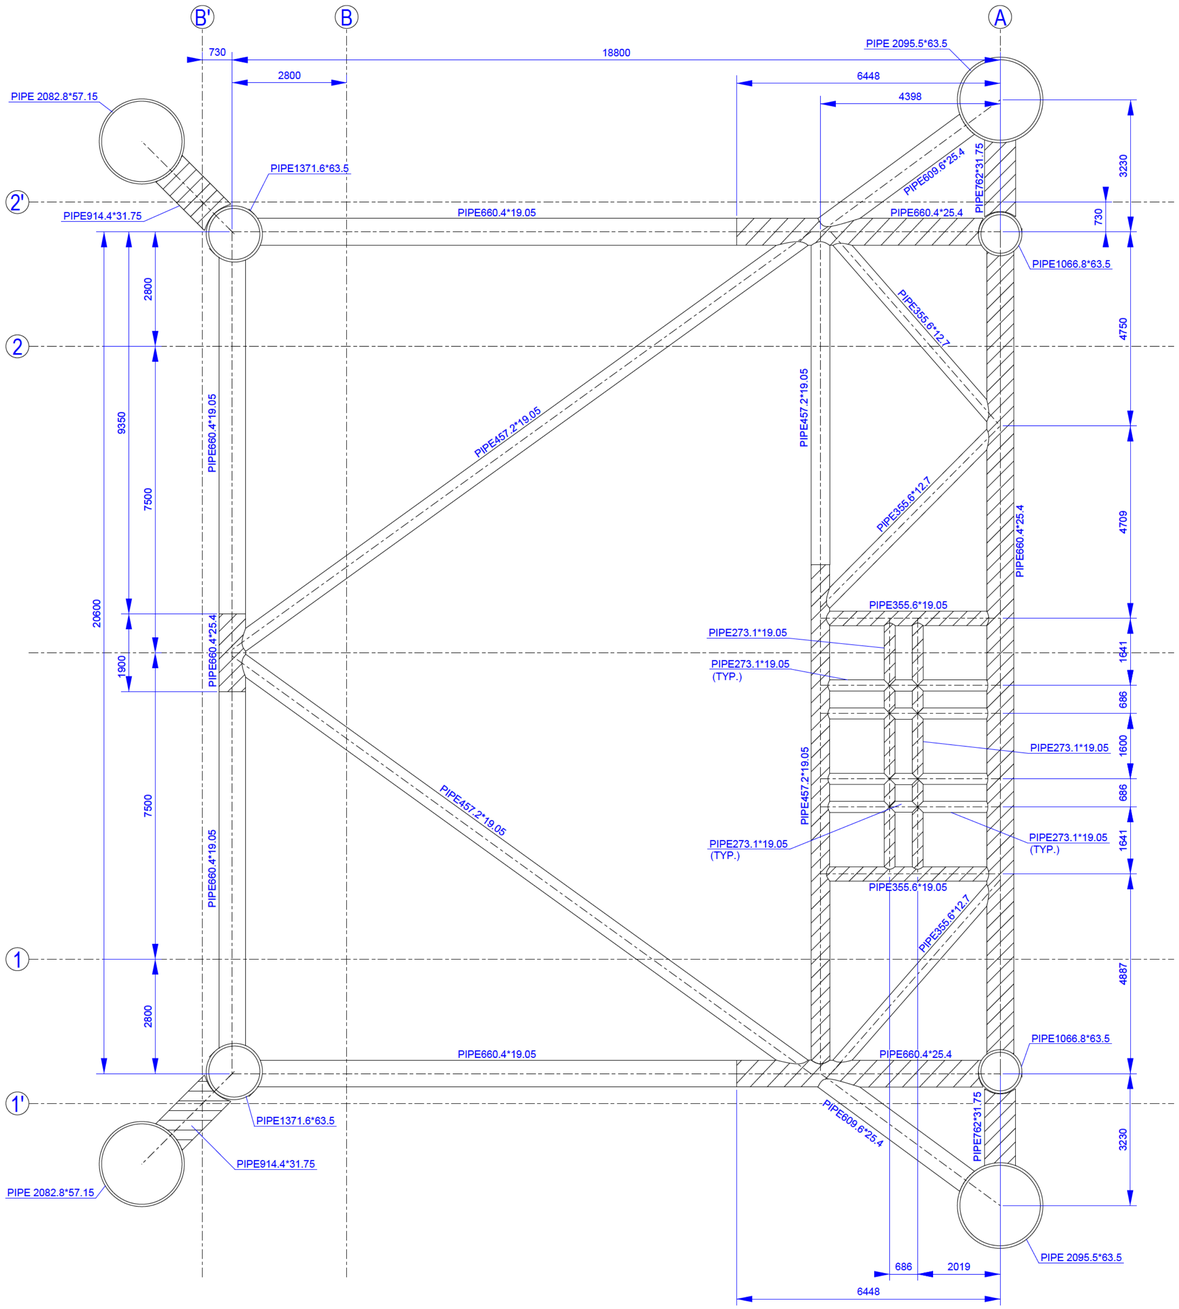

PLAN AT ELEVATION -18.000

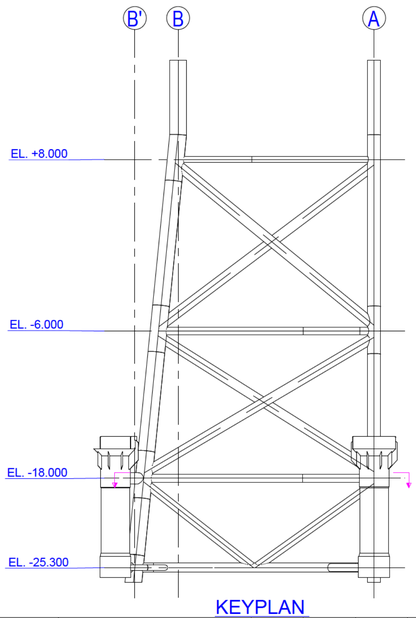

KEYPLAN

Rev	Date	Description	Drawn	Eng.	Check	Appr.	Client
04	04-03-2025	APPROVED FOR CONSTRUCTION	5.1.2.e				
03	20-09-2024	FOR APPROVAL					
02	30-08-2024	FOR APPROVAL					
01	19-07-2024	FOR COMMENTS					

enersea

Jan Evertsenweg 12
3115 JA Schiedam
The Netherlands
+31(0) 103132100
info@enersea.nl

Client
Eni Energy Netherlands

Project
L7-F Jacket Engineering

Document
JACKET
PLAN AT EL. -18.000

Scale: **1:75**
Size: **A1**

Client Doc. Number:
L7-F_A1008-0001

Document Number
24016-20-DWG-010008-01

All rights reserved. This document contains con?dential material and is the property of Enersea. No part of this document may be reproduced, stored in a retrieval system, or transmitted in any form or by any means electronically, mechanically, chemically, by photocopy, by recording, or otherwise, without Enersea's prior written permission.

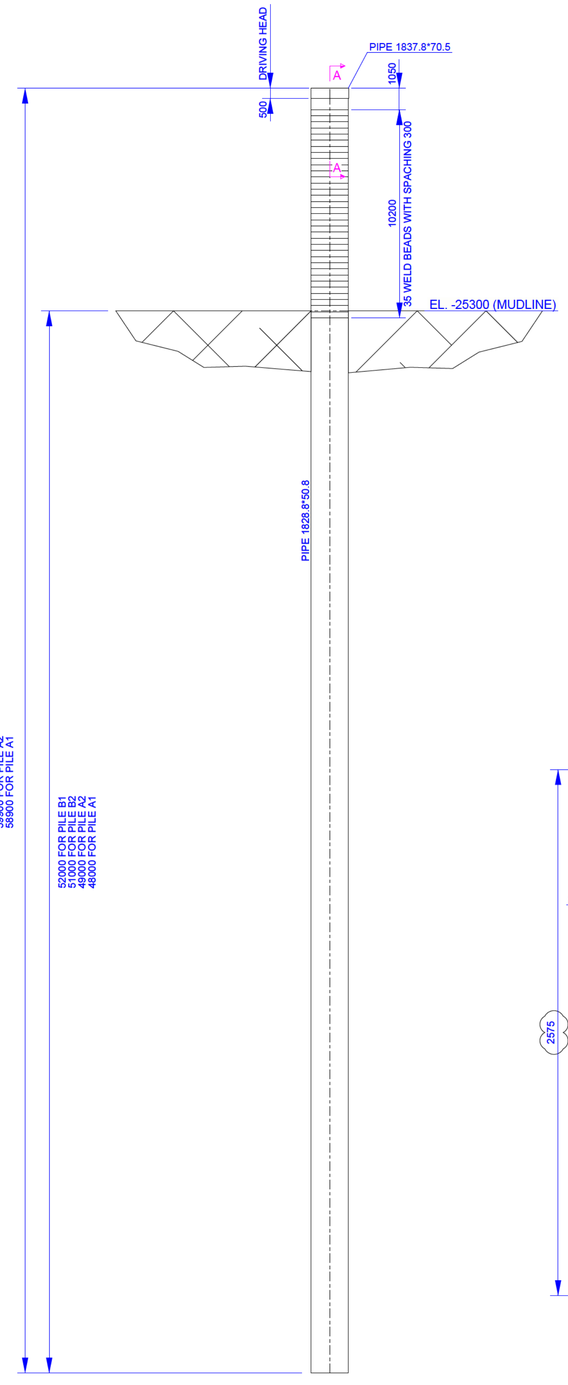

PILE FOR ALL LOCATIONS
4x REQUIRED

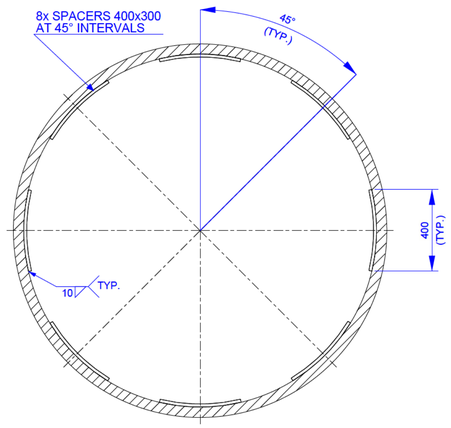

SECTION B - B
SCALE 1:15

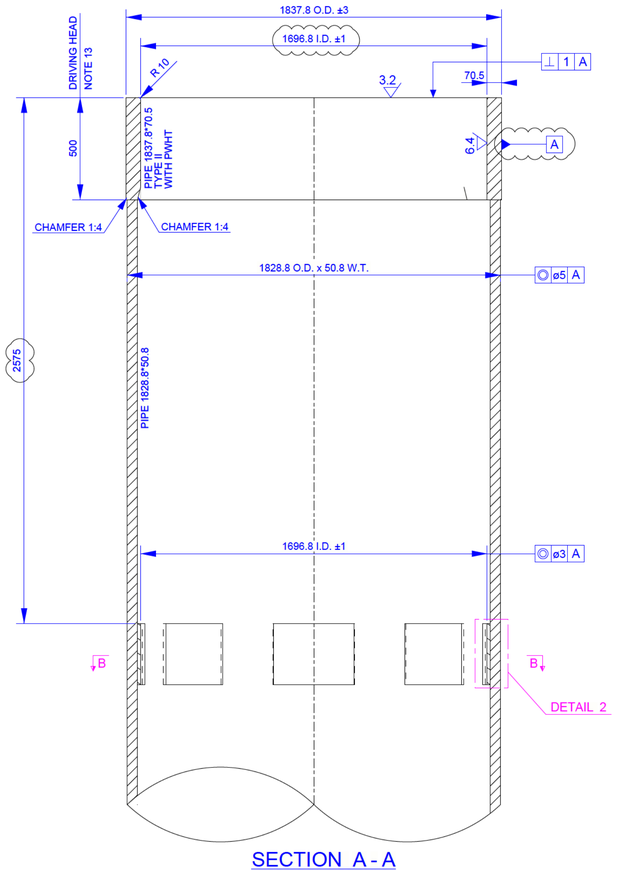

SECTION A - A
TOP OF PILE DETAILS
SCALE 1:15

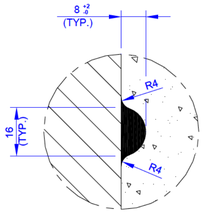

WELD BEAD DETAILS
SCALE 1:1

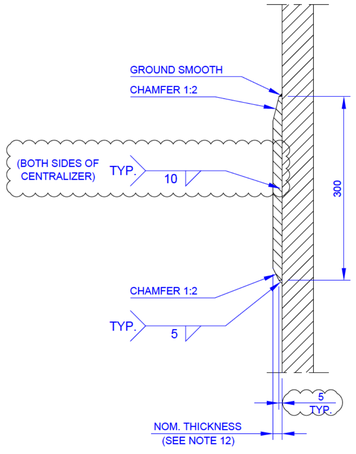

DETAIL 1
SCALE 1:5

DETAIL 2
SCALE 1:5

GENERAL NOTES

01) FOR GENERAL NOTES SEE DRAWING L7-F_A1001-0001
02) ALL STEEL TYPE II (U.N.O.)
03) PILES TO BE NON-COATED EXCEPT FOR MARKINGS
04) ALL WELDS TO BE DOUBLE SIDED
05) LOCATION OF DOUBLE SIDE WELDED FABRICATION SPLICE TO BE AGREED WITH DESIGNER
06) WELD BEAD TYPE SHEAR KEYS TO BE LOCATED MIN. 150 mm FROM CIRCUMFERENTIAL/ LONGITUDINAL WELDS
07) PILE WEIGHT (WITHOUT CONTINGENCY)
PILE B1 = 141 T PILE B2 = 138 T
PILE A1 = 132 T PILE A2 = 134 T
08) MACHINED SURFACES INDICATED THUS✓ IN MICROMETERS (µm) ACC. ISO 1302-1978 (E)
09) PERPENDICULARITY AND COAXIALITY TOLERANCES RESPECTIVELY INDICATED WITH ⊥ 1 A AND ◎ ø3 A ACC. ISO 1101-2004 (E)
10) MINIMUM CIRCUMFERENTIAL SEPARATION OF LONGITUDINAL SEAM WELDS = 25°
11) ALL WELDS ON INSIDE PILE WALL TO BE GROUND FLUSH OVER A LENGTH OF 3250mm FROM TOP OF PILE
12) VARIOUS PLATE THICKNESSES MAY BE REQUIRED TO SUIT I.D. ±1mm AND COAXIALITY TOLERANCES
13) LENGTH OF DRIVING HEAD TO BE CHECKED FOR LIFTING TOOL

REFERENCE DRAWINGS

L7-F_A1001-0001	DRAWING INDEX AND GENERAL NOTES
L7-F_A1046-0002	PILES DETAILS

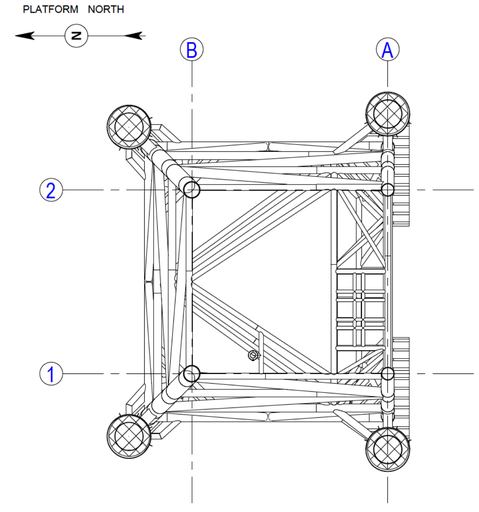

KEYPLAN

Rev	Date	Description	Drawn	Eng.	Check	Appr.	Client
08	12-08-2025	APPROVED FOR CONSTRUCTION	5.1.2.e				
07	13-06-2025	APPROVED FOR CONSTRUCTION					
06	06-06-2025	APPROVED FOR CONSTRUCTION					
05	04-03-2025	APPROVED FOR CONSTRUCTION					
04	17-01-2025	FOR APPROVAL					
03	20-09-2024	FOR APPROVAL					

enersea
Jan Evertsenweg 12
3115 JA Schiedam
The Netherlands
+31(0) 103132100
info@enersea.nl

Client
Eni Energy Netherlands

Project
L7-F Jacket Engineering

Document
JACKET PILES

Scale: **1:150**
Size: **A1**

Client Doc. Number:
L7-F_A1046-0001

Document Number
24016-20-DWG-010028-01

All rights reserved. This document contains con?dential material and is the property of Enersea. No part of this document may be reproduced, stored in a retrieval system, or transmitted in any form or by any means electronically, mechanically, chemically, by photocopy, by recording, or otherwise, without Enersea's prior written permission.

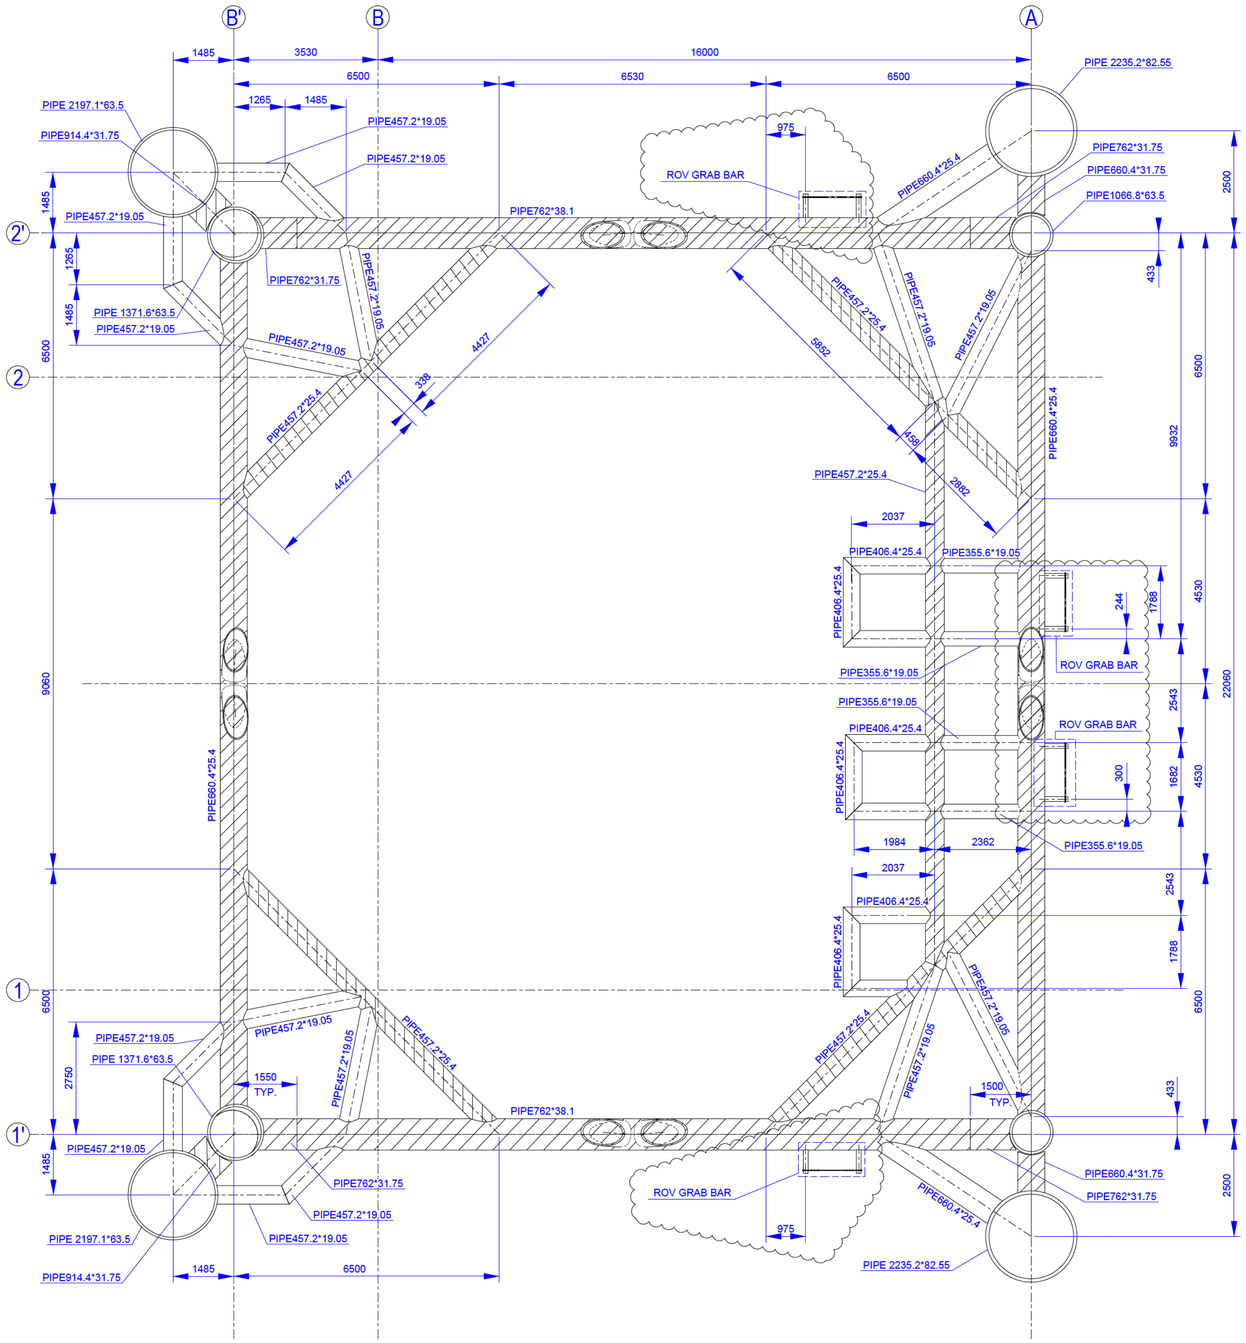

PLAN AT ELEVATION -25.300

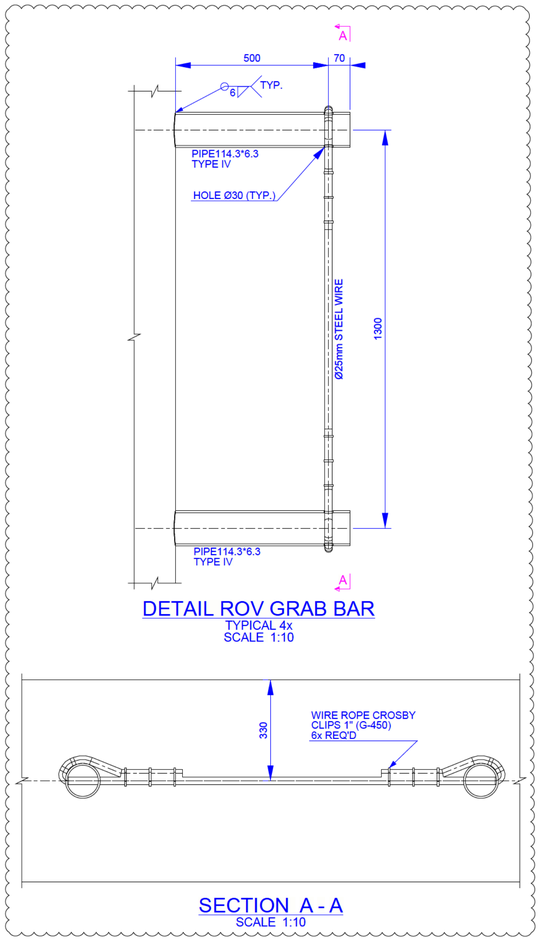

DETAIL ROV GRAB BAR
TYPICAL 4x
SCALE 1:10

SECTION A - A
SCALE 1:10

NOTES

- FOR GENERAL NOTES SEE DRAWING L7-F_A1001-0001
- ALL STEEL TO BE TYPE II (U.N.O.)
- ALL STEEL MARKED ▨ TYPE I

REFERENCE DRAWINGS

L7-F_A1001-0001	DRAWING INDEX AND GENERAL NOTES
L7-F_A1002-0001	ELEVATION ROW 2
L7-F_A1003-0001	ELEVATION ROW 1
L7-F_A1004-0001	ELEVATION ROW B
L7-F_A1005-0001	ELEVATION ROW A
L7-F_A1006-0001	PLAN AT EL. +8.000
L7-F_A1007-0001	PLAN AT EL. -6.000
L7-F_A1008-0001	PLAN AT EL. -18.000
L7-F_A1013-0001	TYPICAL WELDING DETAILS - SHEET 1
L7-F_A1013-0002	TYPICAL WELDING DETAILS - SHEET 2
L7-F_A1014-0001	TYPICAL JOINT DETAILS - SHEET 1
L7-F_A1053-0001	DOCKING GUIDE AT EL. -25.300

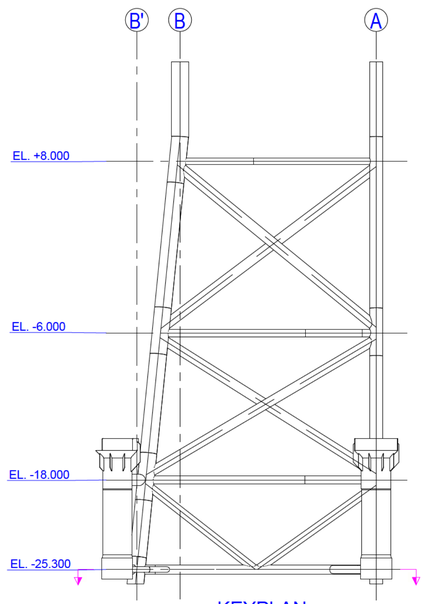

KEYPLAN

Rev	Date	Description	Drawn	Eng.	Check	Appr.	Client
05	06-06-2025	APPROVED FOR CONSTRUCTION	5.1.2.e				
04	21-02-2025	FOR APPROVAL					
03	20-09-2024	FOR APPROVAL					
02	30-08-2024	FOR APPROVAL					
01	19-07-2024	FOR COMMENTS					

enersea
Jan Evertsenweg 12
3115 JA Schiedam
The Netherlands
+31(0) 103132100
info@enersea.nl

Client
Eni Energy Netherlands

Project
L7-F Jacket Engineering

Document
JACKET
PLAN AT EL. -25.300

Scale: **1:75**
Size: **A1**

Client Doc. Number:
L7-F_A1050-0001

Document Number
24016-20-DWG-010030-01

All rights reserved. This document contains confidential material and is the property of Enersea. No part of this document may be reproduced, stored in a retrieval system, or transmitted in any form or by any means electronically, mechanically, chemically, by photocopy, by recording, or otherwise, without Enersea's prior written permission.

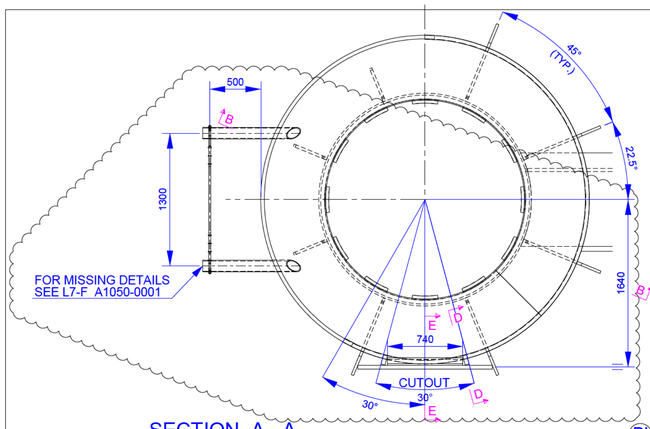

SECTION A - A
SCALE 1:30

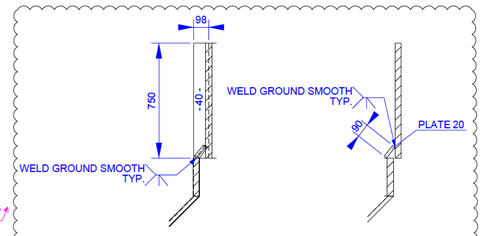

SECTION D - D
SCALE 1:20

SECTION E - E
SCALE 1:20

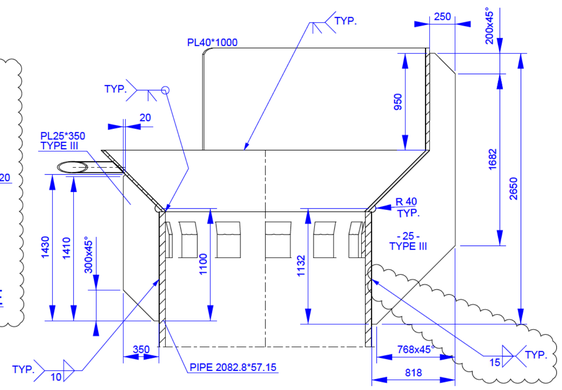

SECTION B - B
SCALE 1:30

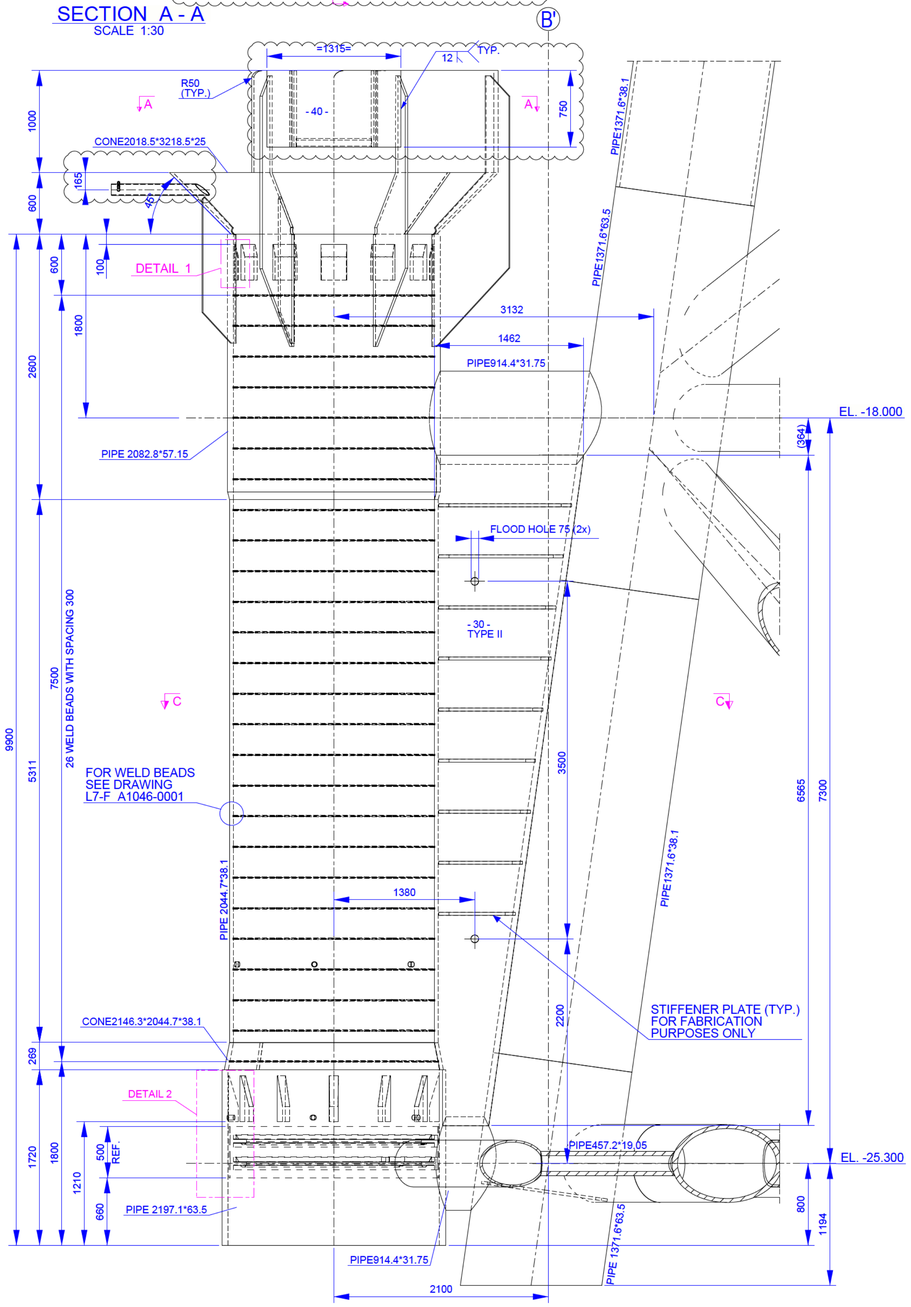

PILE SLEEVE FOR LEG B1 AND B2
SCALE 1:30

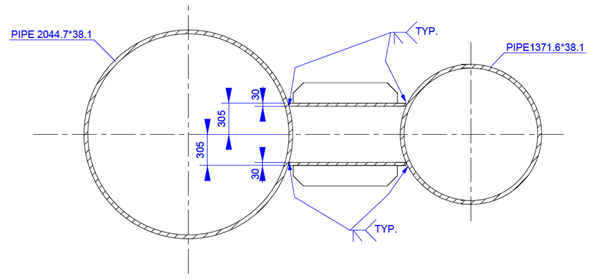

SECTION C - C
SCALE 1:30

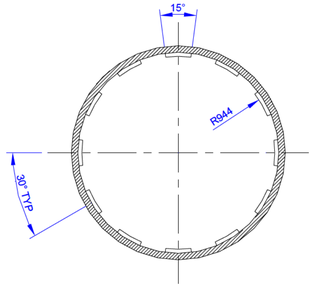

GUIDE SHIM LOCATIONS

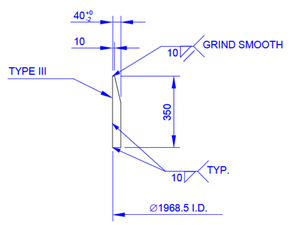

DETAIL 1
SCALE 1:15

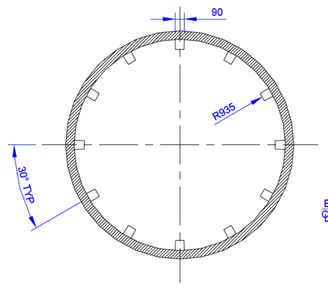

GUIDE SHIM LOCATIONS

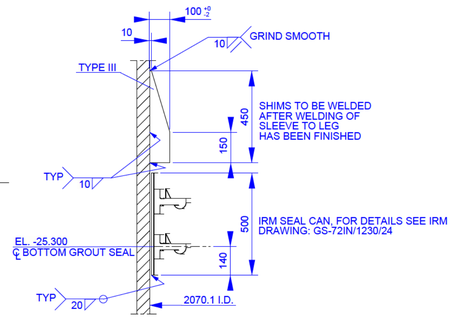

DETAIL 2
SCALE 1:15

GENERAL NOTES

- FOR GENERAL NOTES SEE DRAWING L7-F_A1001-0001
- ALL STEEL TYPE I (U.N.O.)
- GROUT SEAL TO BE SUPPLIED BY FABRICATION CONTRACTOR
- GROUT SEAL DETAILS TO BE REVIEWED BY FABRICATOR/VENDOR
- THIS DRAWING IS SUBJECT TO REVIEW BY THE INSTALLATION CONTRACTOR
- RAT HOLES NOT ALLOWED IN SHEAR PLATES
- CONE AND PILE CATCHER TO BE PAINTED IN BLACK AND YELLOW (NON-REFLECTIVE)

REFERENCE DRAWINGS

L7-F_A1001-0001	DRAWING INDEX AND GENERAL NOTES
L7-F_A1002-0001	ELEVATION ROW 2
L7-F_A1003-0001	ELEVATION ROW 1
L7-F_A1004-0001	ELEVATION ROW B
L7-F_A1008-0001	PLAN ET EL. -18.000
L7-F_A1050-0001	PLAN ET EL. -25.300
L7-F_A1046-0001	PILES
IRM EUROPE:	
GS-72IN/1230/24	GROUT SEAL FOR 1828.8 (72") - SKIRT PILE SLEEVE SIZE : I.D. 2070 mm

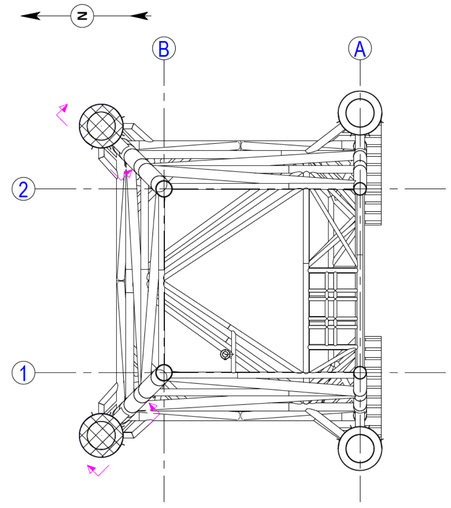

KEYPLAN

Rev	Date	Description	Drawn	Eng.	Check	Appr.	Client
05	12-08-2025	REVISED AS INDICATED	5.1.2.e				
04	04-03-2025	APPROVED FOR CONSTRUCTION					
03	20-09-2024	FOR APPROVAL					
02	30-08-2024	FOR APPROVAL					
01	19-07-2024	FOR COMMENTS					

enersea
Jan Evertsenweg 12
3115 JA Schiedam
The Netherlands
+31(0) 103132100
info@enersea.nl

Client
Eni Energy Netherlands

Project
L7-F Jacket Engineering

Document
JACKET
PILE SLEEVES ROW B

Scale: **1:30**
Size: **A1**

Client Doc. Number:
L7-F_A1051-0001

Document Number
24016-20-DWG-010031-01

All rights reserved. This document contains con?dential material and is the property of Enersea. No part of this document may be reproduced, stored in a retrieval system, or transmitted in any form or by any means electronically, mechanically, chemically, by photocopy, by recording, or otherwise, without Enersea's prior written permission.

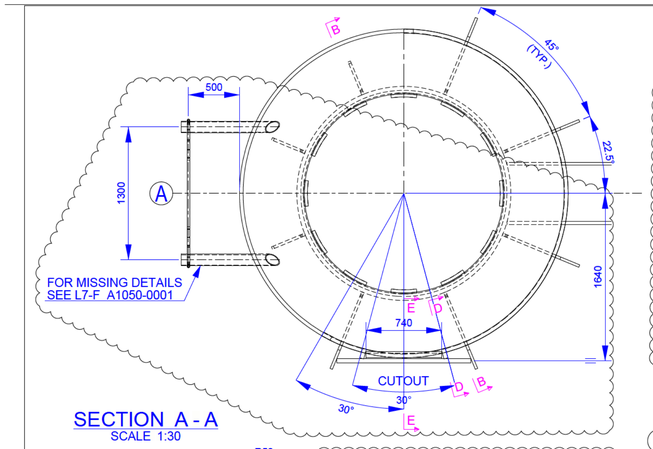

SECTION A - A
SCALE 1:30

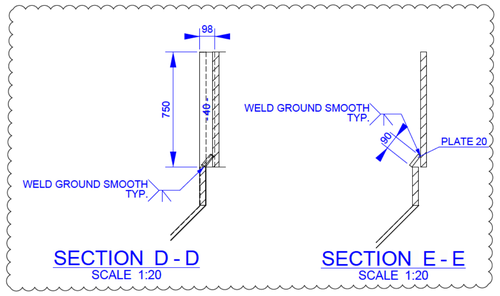

SECTION D - D
SCALE 1:20

SECTION E - E
SCALE 1:20

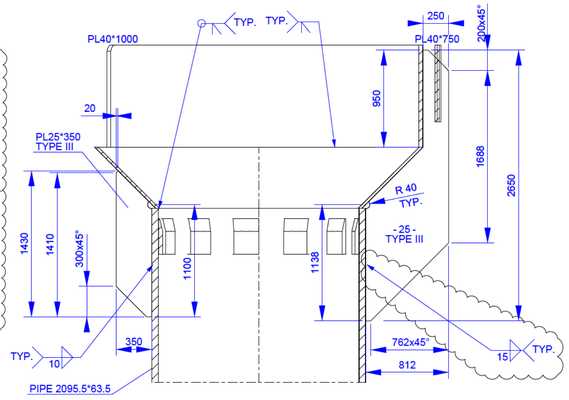

SECTION B - B
SCALE 1:30

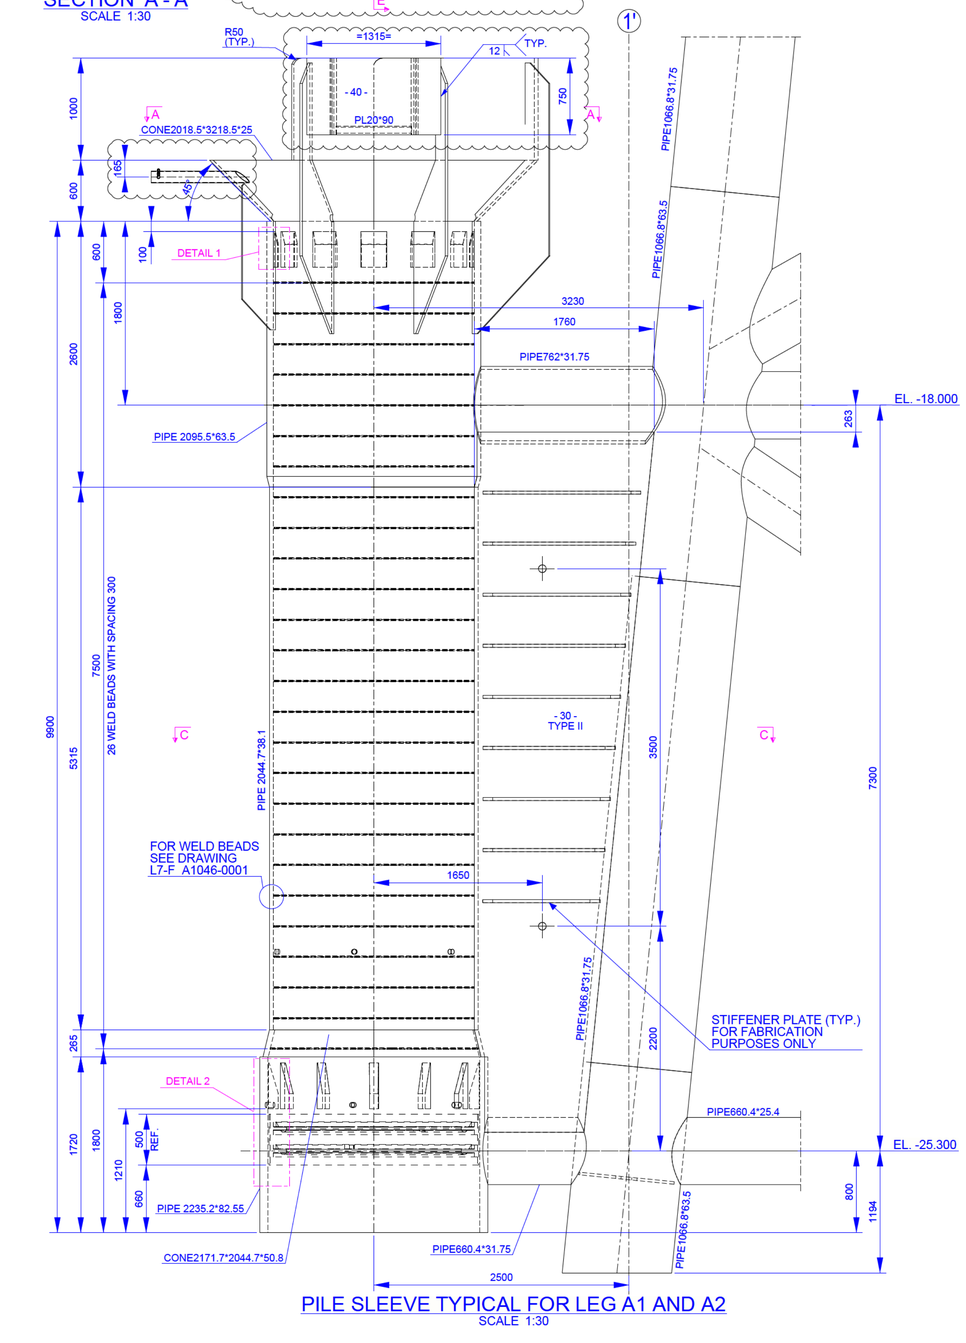

PILE SLEEVE TYPICAL FOR LEG A1 AND A2
SCALE 1:30

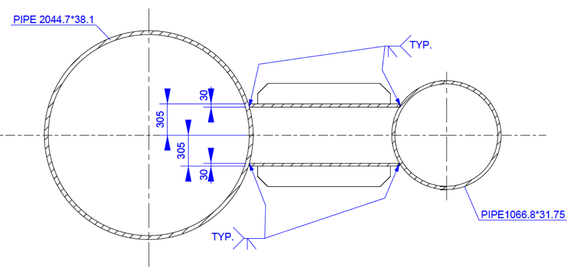

SECTION C - C
SCALE 1:30

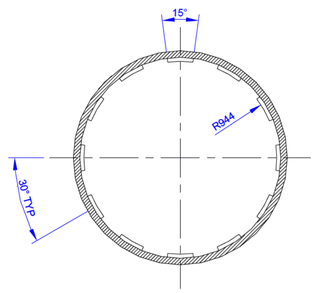

GUIDE SHIM LOCATIONS

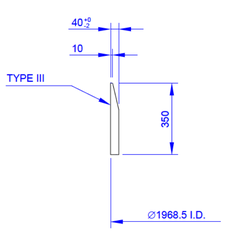

DETAIL 1
SCALE 1:15

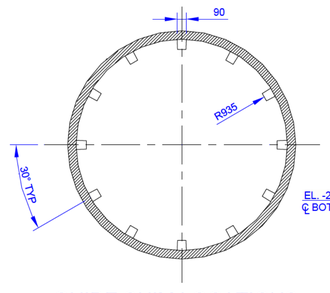

GUIDE SHIM LOCATIONS

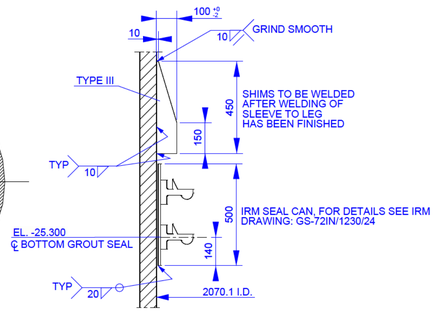

DETAIL 2
SCALE 1:15

GENERAL NOTES

- FOR GENERAL NOTES SEE DRAWING L7-F_A-1001-0001
- ALL STEEL TYPE I (U.N.O.)
- GROUT SEAL TO BE SUPPLIED BY FABRICATION CONTRACTOR
- GROUT SEAL DETAILS TO BE REVIEWED BY FABRICATOR/VENDOR
- THIS DRAWING IS SUBJECT TO REVIEW BY THE INSTALLATION CONTRACTOR
- RAT HOLES NOT ALLOWED IN SHEAR PLATES
- CONE AND PILE CATCHER TO BE PAINTED IN BLACK AND YELLOW (NON-REFLECTIVE)

REFERENCE DRAWINGS

L7-F_A1001-0001	DRAWING INDEX AND GENERAL NOTES
L7-F_A1002-0001	ELEVATION ROW 2
L7-F_A1003-0001	ELEVATION ROW 1
L7-F_A1005-0001	ELEVATION ROW A
L7-F_A1008-0001	PLAN ET EL. -18.000
L7-F_A1050-0001	PLAN ET EL. -25.300
L7-F_A1046-0001	PILES
IRM EUROPE:	
GS-72IN/1230/24	GROUT SEAL FOR 1828.8 (72") - SKIRT PILE SLEEVE SIZE : I.D. 2070 mm

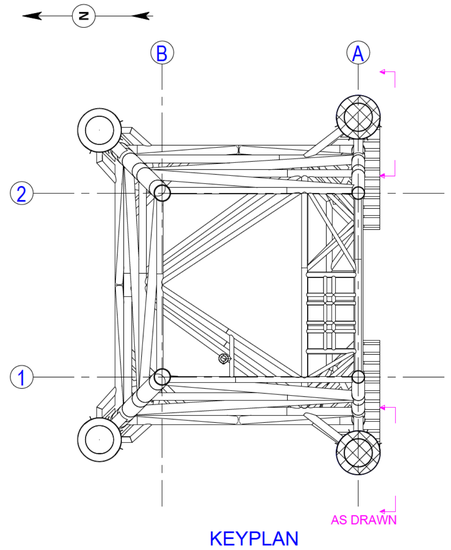

KEYPLAN

Rev	Date	Description	Drawn	Eng.	Check	Appr.	Client
05	12-08-2025	REVISED AS INDICATED	5.1.2.e				
04	04-03-2025	APPROVED FOR CONSTRUCTION					
03	20-09-2024	FOR APPROVAL					
02	30-08-2024	FOR APPROVAL					
01	19-07-2024	FOR COMMENTS					

enersea
Jan Evertsenweg 12
3115 JA Schiedam
The Netherlands
+31(0) 103132100
info@enersea.nl

Client
Eni Energy Netherlands

Project
L7-F Jacket Engineering

Document
JACKET
PILE SLEEVES ROW A

Scale: **1:30**
Size: **A1**

Client Doc. Number:
L7-F_A1052-0001

Document Number
24016-20-DWG-010032-01

All rights reserved. This document contains con?dential material and is the property of Enersea. No part of this document may be reproduced, stored in a retrieval system, or transmitted in any form or by any means electronically, mechanically, chemically, by photocopy, by recording, or otherwise, without Enersea's prior written permission.