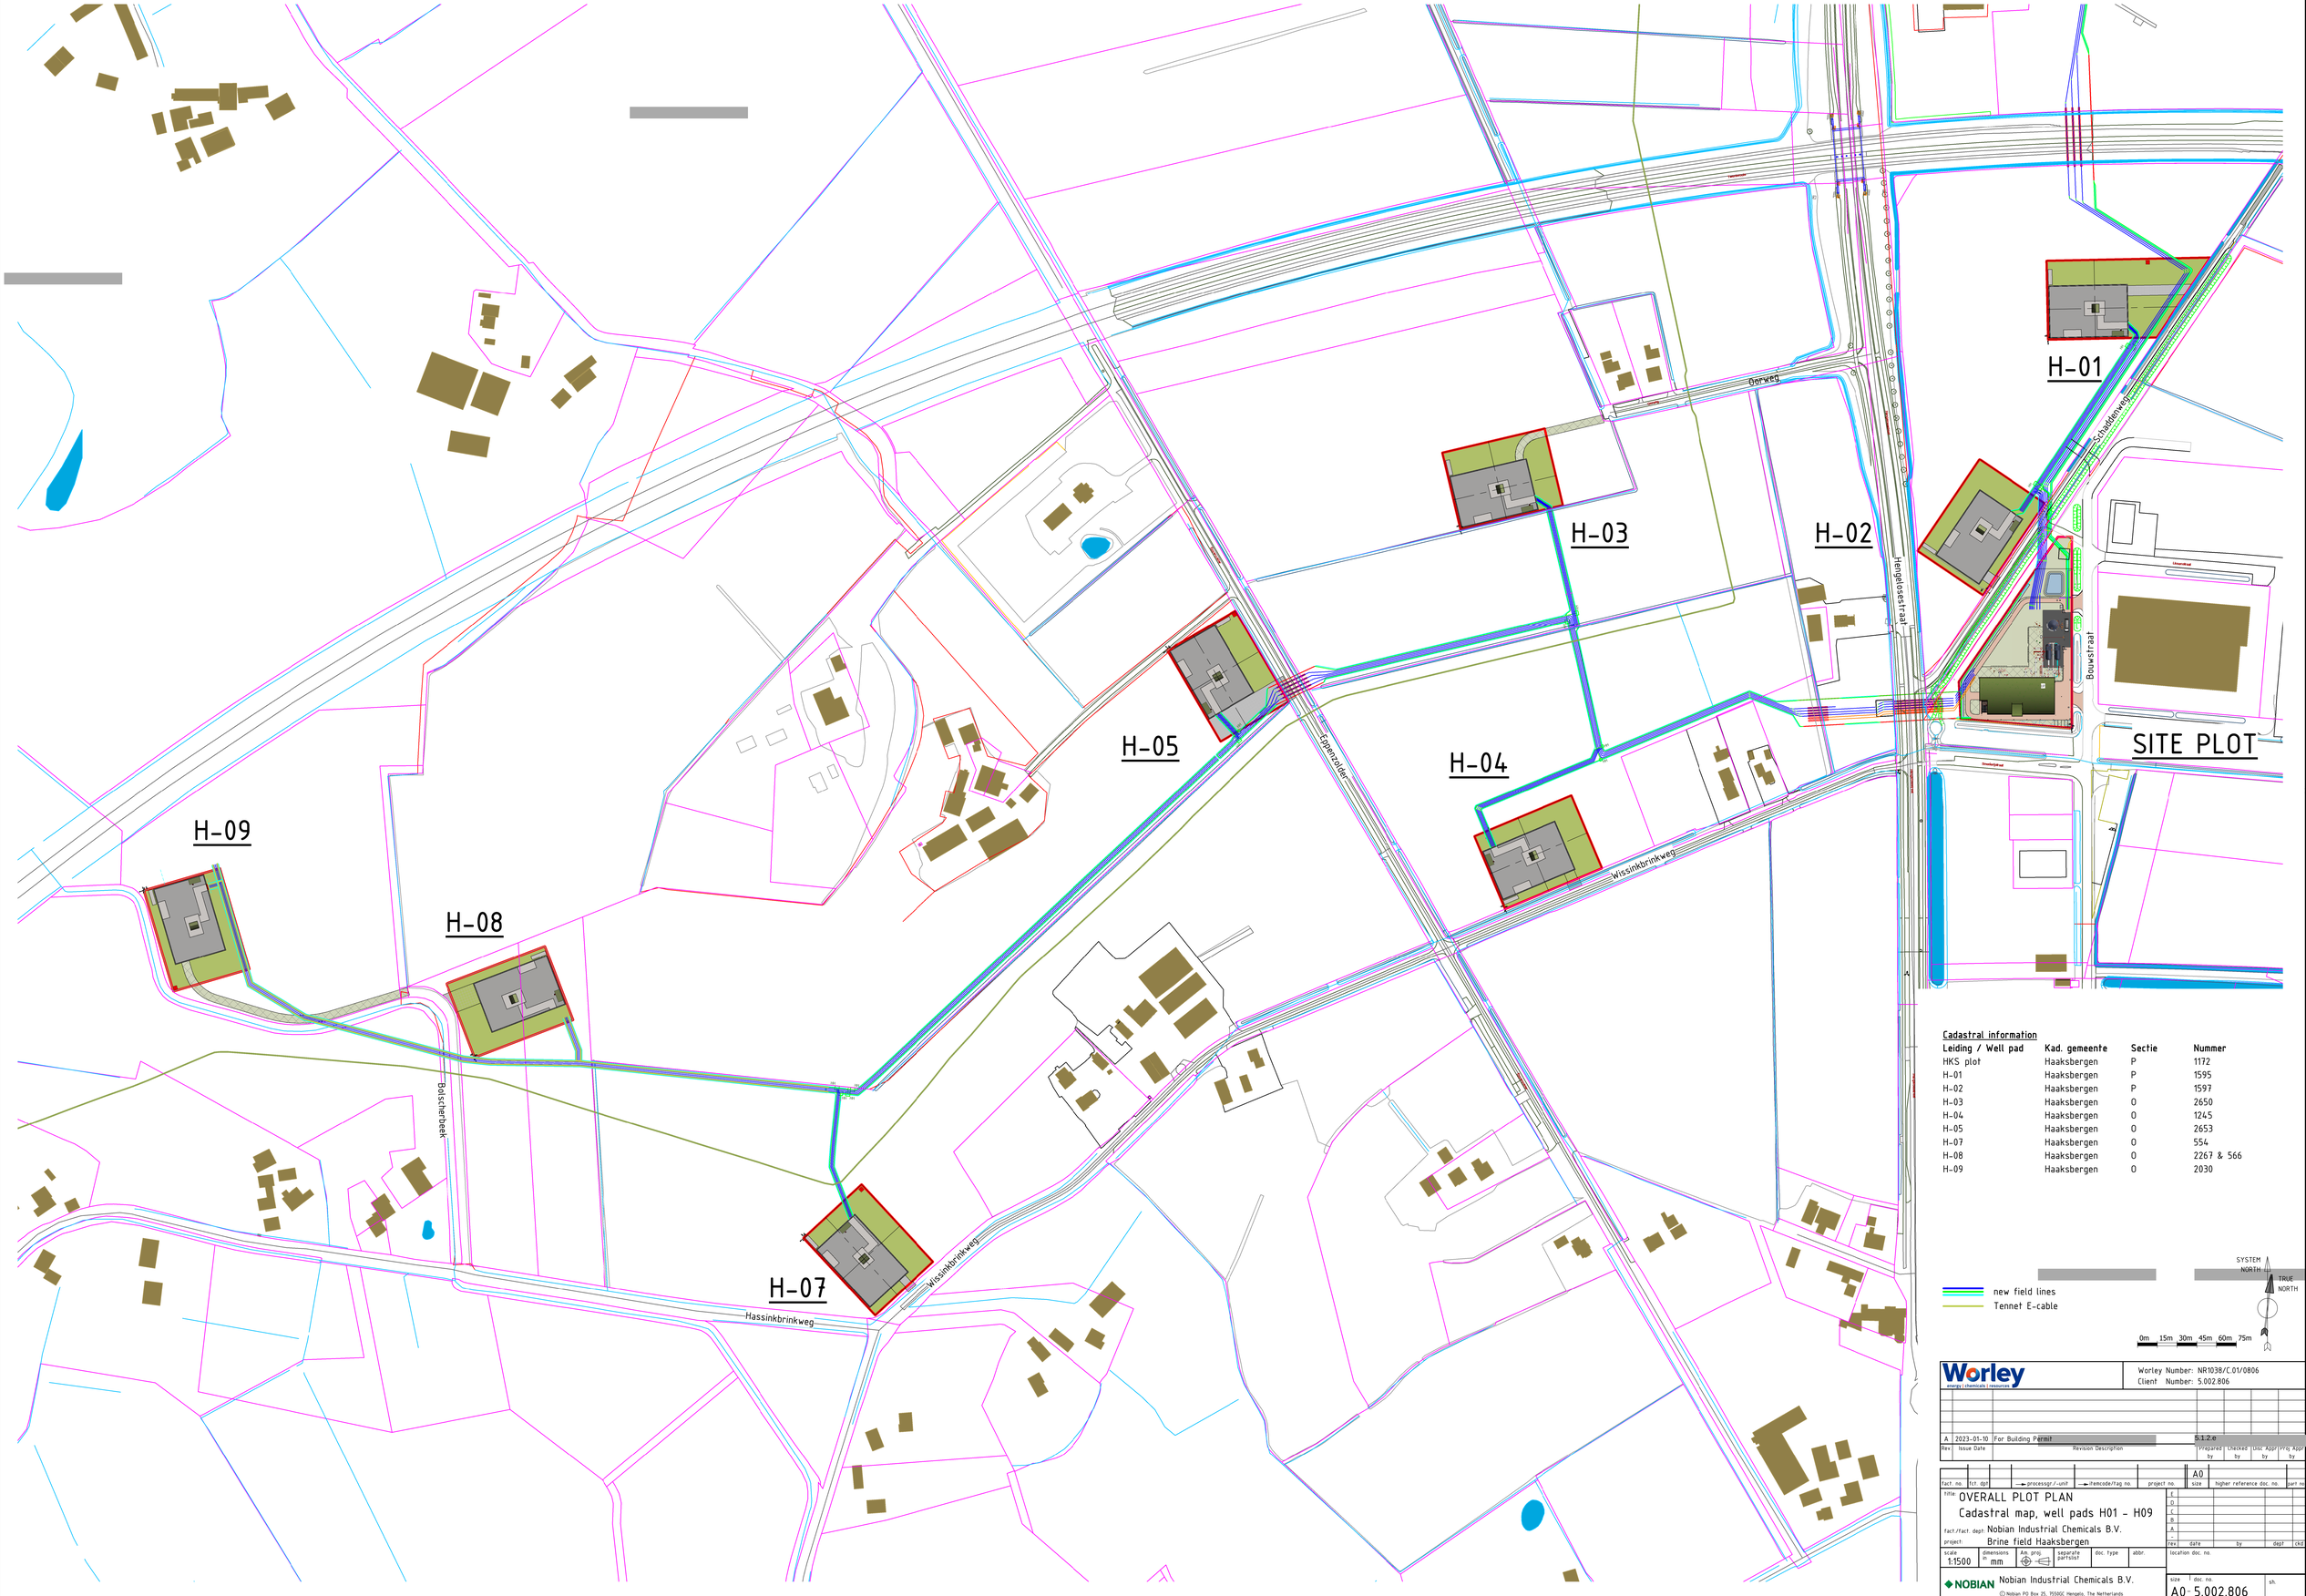

Cadastral information

Leiding / Well pad	Kad. gemeente	Sectie	Nummer
HKS plot	Haaksbergen	P	1172
H-01	Haaksbergen	P	1595
H-02	Haaksbergen	P	1597
H-03	Haaksbergen	O	2650
H-04	Haaksbergen	O	1245
H-05	Haaksbergen	O	2653
H-07	Haaksbergen	O	554
H-08	Haaksbergen	O	2267 & 566
H-09	Haaksbergen	O	2030

new field lines
Tennet E-cable

SYSTEM NORTH
TRUE NORTH

0m 15m 30m 45m 60m 75m

Worley
energy | chemicals | resources

Worley Number: NR1038/C.01/0806
Client Number: 5.002.806

Rev.	Issue Date	Revision Description	Prepared by	Checked by	Usc Appr	Prg Appr
A	2023-01-10	For Building Permit				

5.1.2.e

fact. no. | fct. dpt | →processgr./-unit | →themcode/tag no. | project no. | A0 size | higher reference doc. no. | part no.

title: OVERALL PLOT PLAN
Cadastral map, well pads H01 - H09

fact./fact. dept: Nobian Industrial Chemicals B.V.

project: Brine field Haaksbergen

scale	dimensions	Am. proj.	separate partslist	doc. type	abbr.
1:1500	mm				

rev.	date	by	dept	ckd
a				
b				
c				
d				
e				

location doc. no.

◆ NOBIAN Nobian Industrial Chemicals B.V.
© Nobian PO Box 25, 7550GC Hengelo, The Netherlands

size A0 | doc. no. 5.002.806 | sh.

NL-2003 1+3522 Alphen aan den Rijn Archimedesstraat